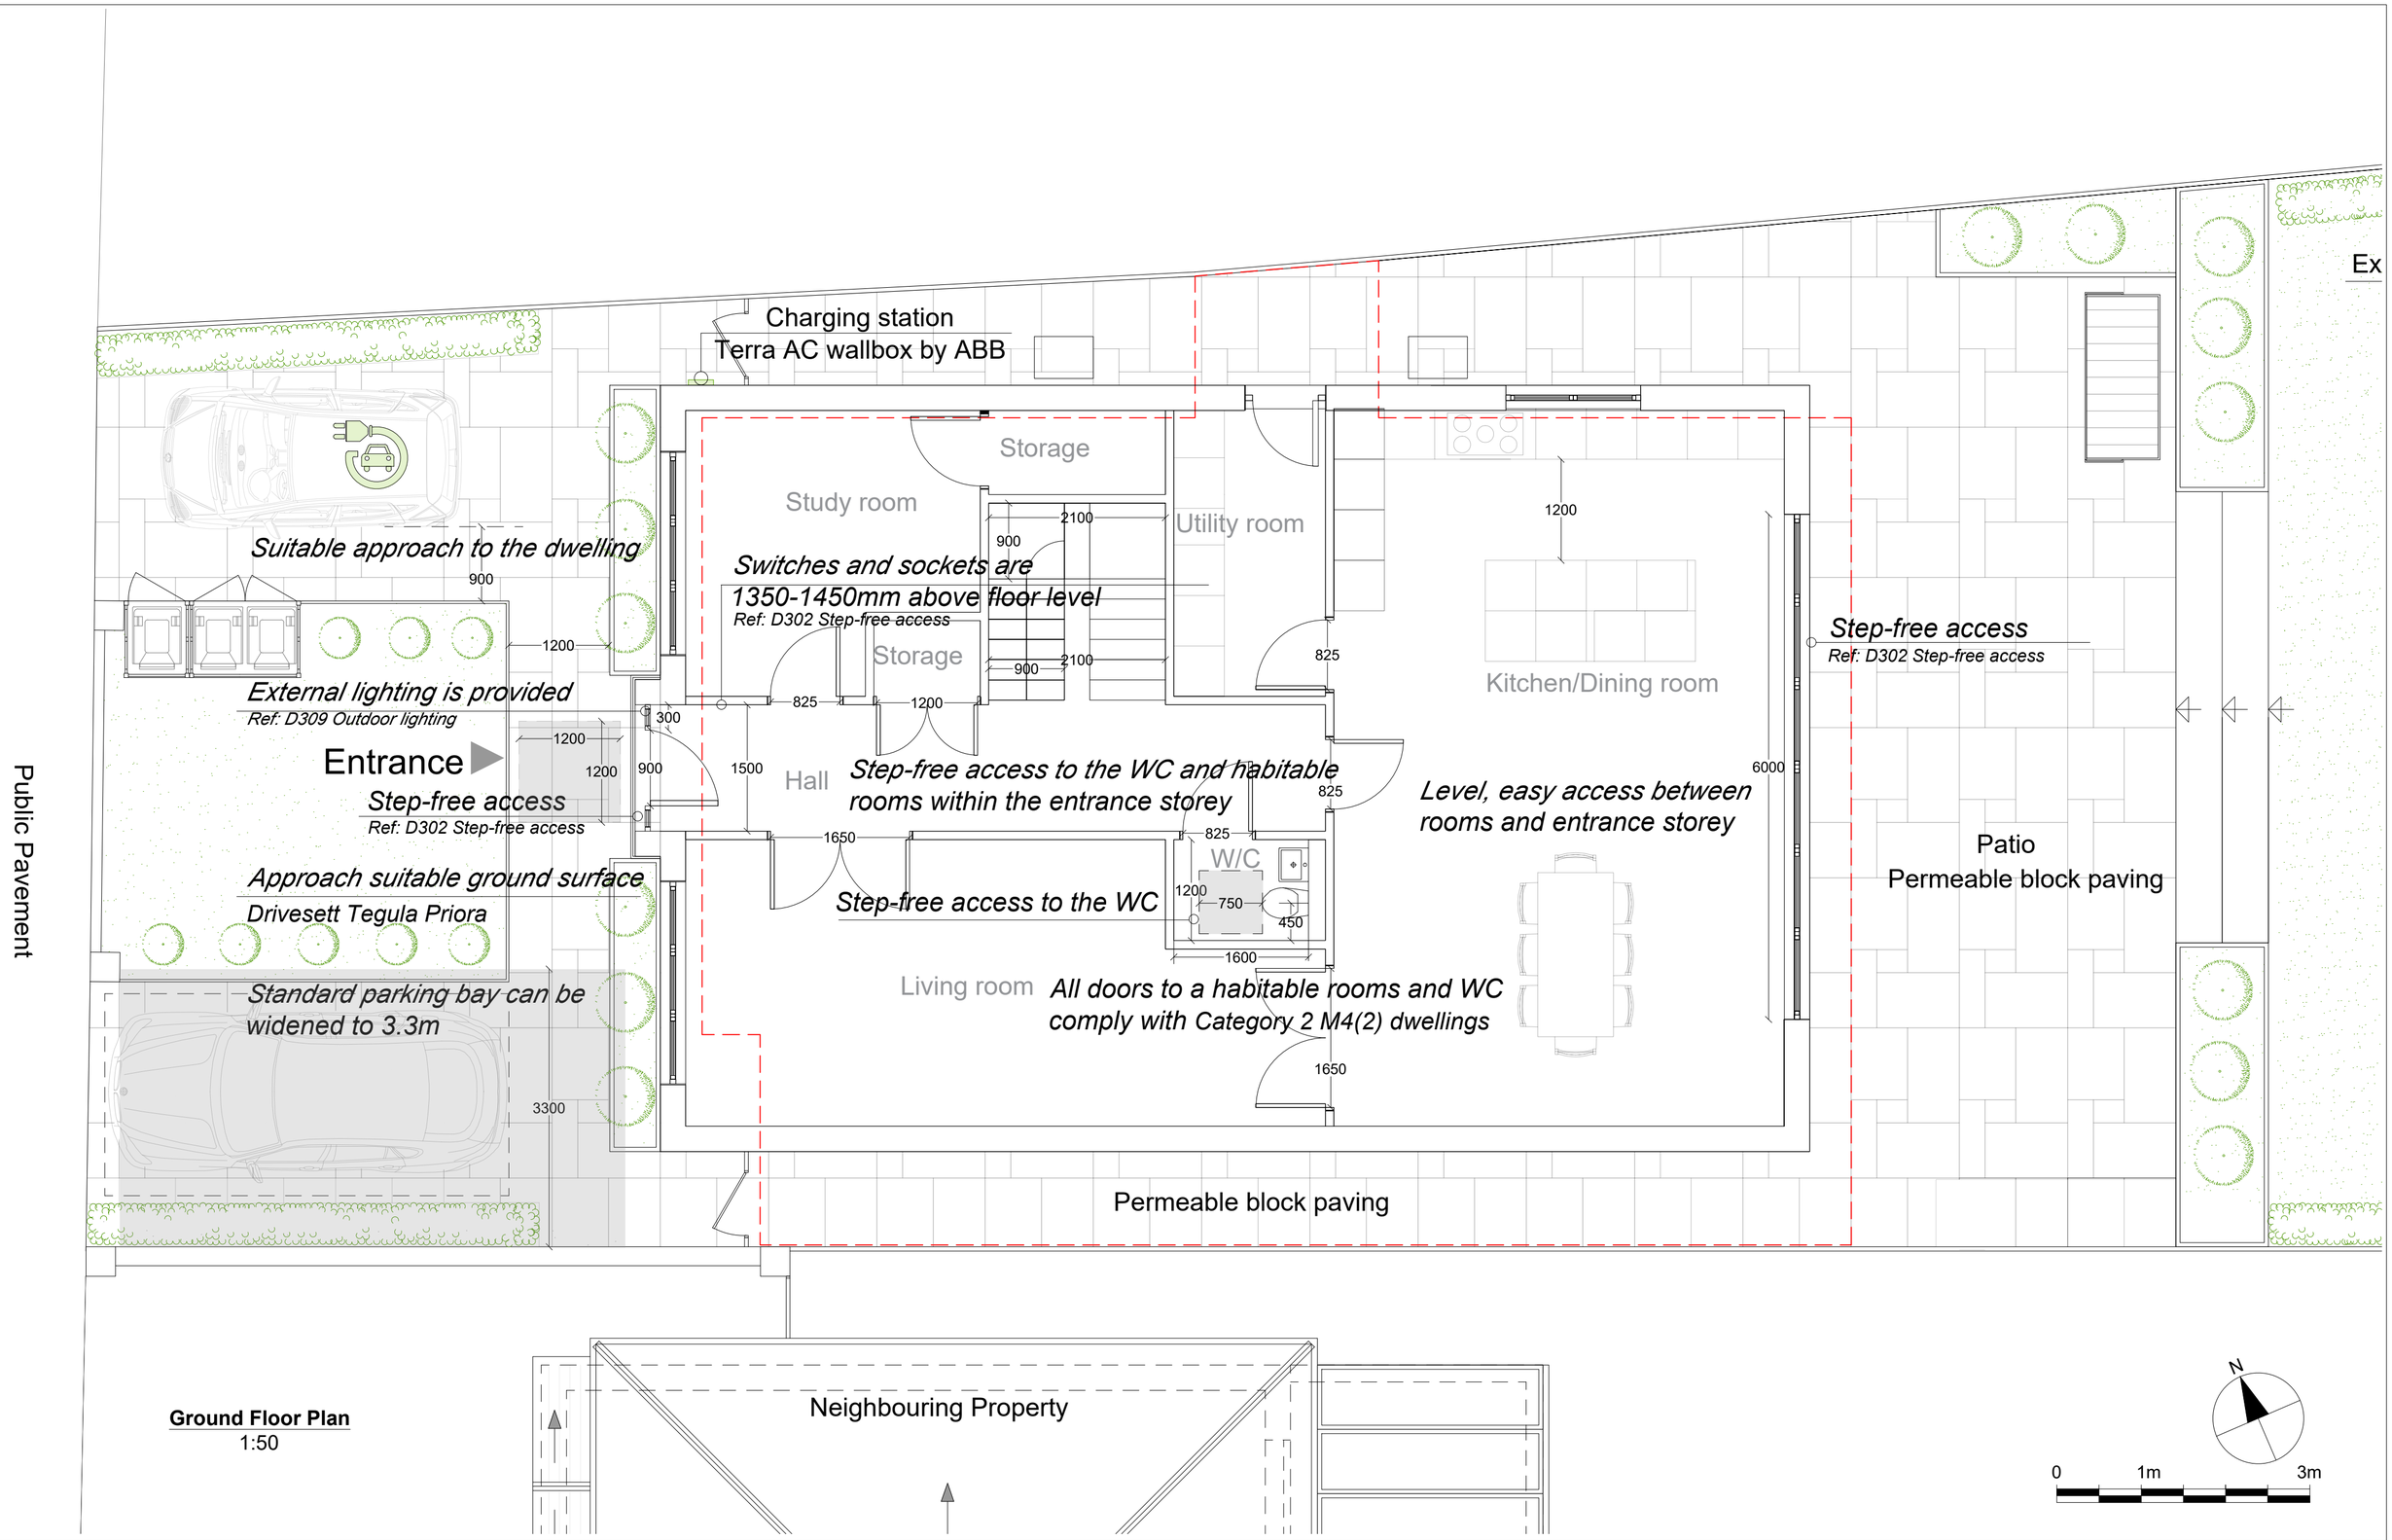

Ground Floor Plan
1:50

DAVID MANSOOR CONSULTANTS

REVISIONS				
REV	DATE	DESCRIPTION	BY	CH

PROJECT TITLE		DRAWING TITLE	
1 Burford Close		Proposed - G.F. Standards provision	
		CLIENT	
DATE	REVISION	DRAWING No.	SCALE @ A2
Jul 2022	/	BRFRD-D303	1:50