


21 Hillingdon Road, Uxbridge, UB10 0AD

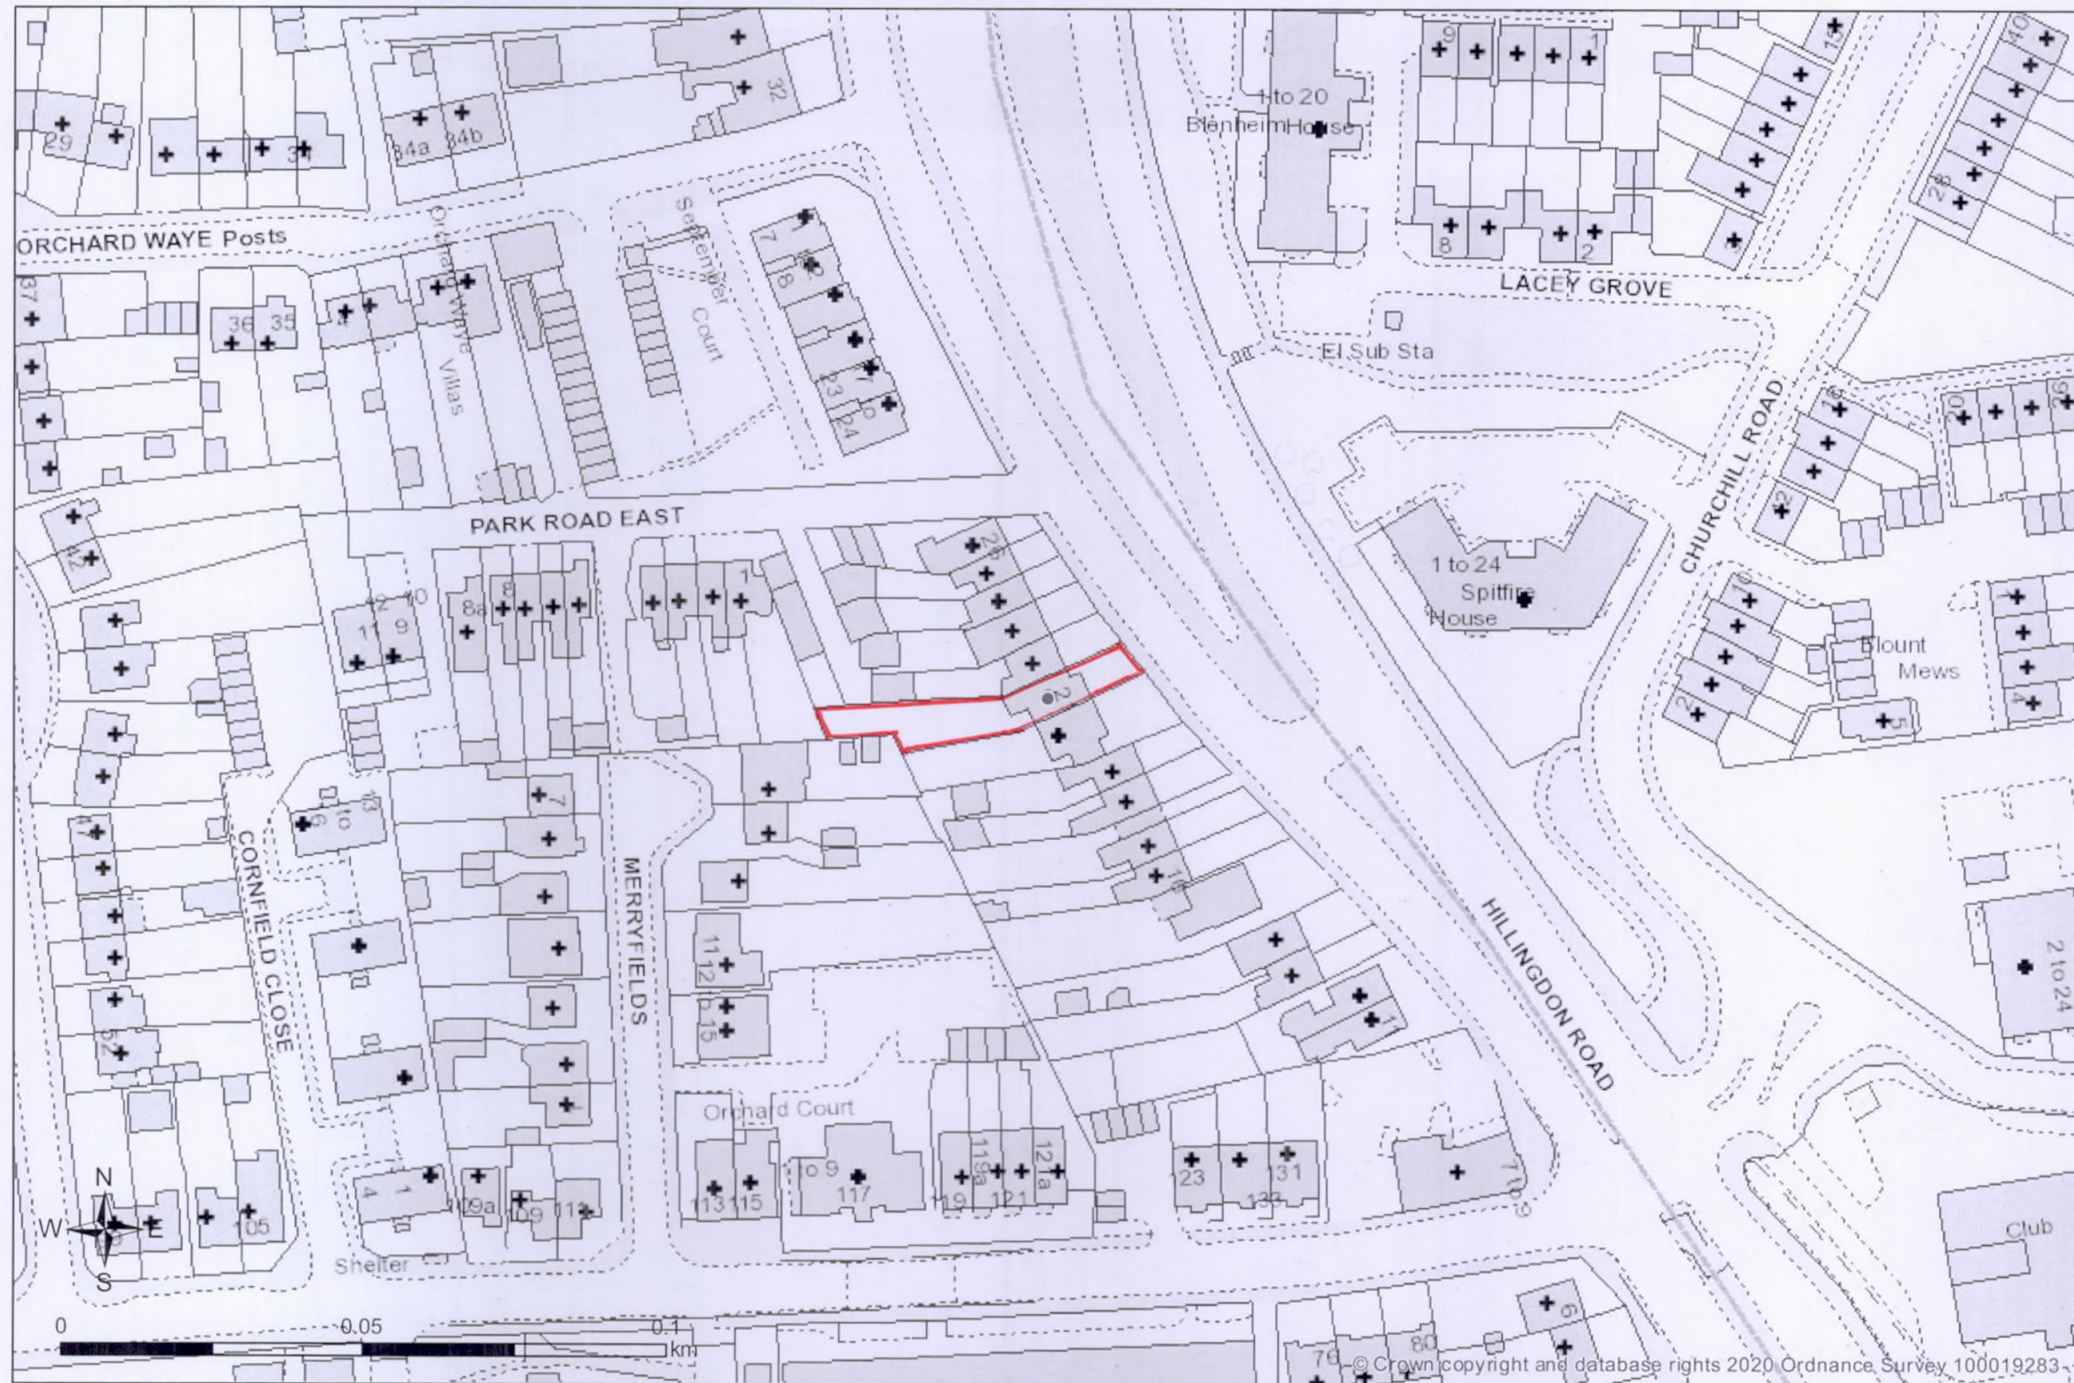

Map Notes . SCALE 1:1250

© Crown copyright and database rights 2020 Ordnance Survey 100019283