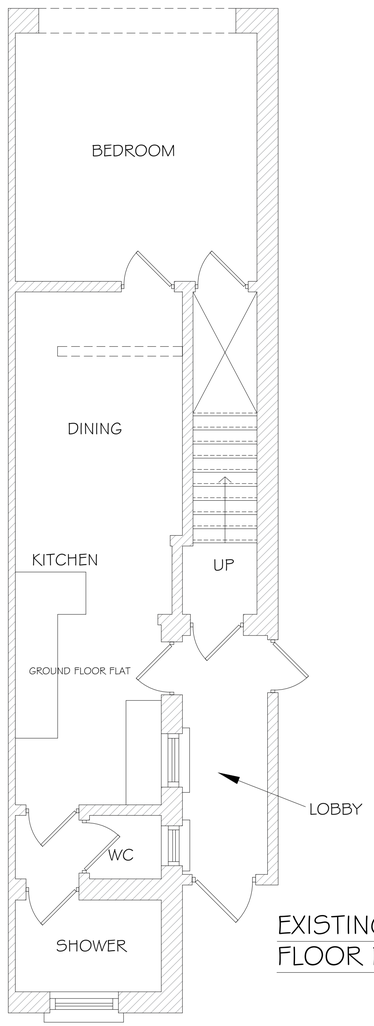

EXISTING GROUND FLOOR PLAN

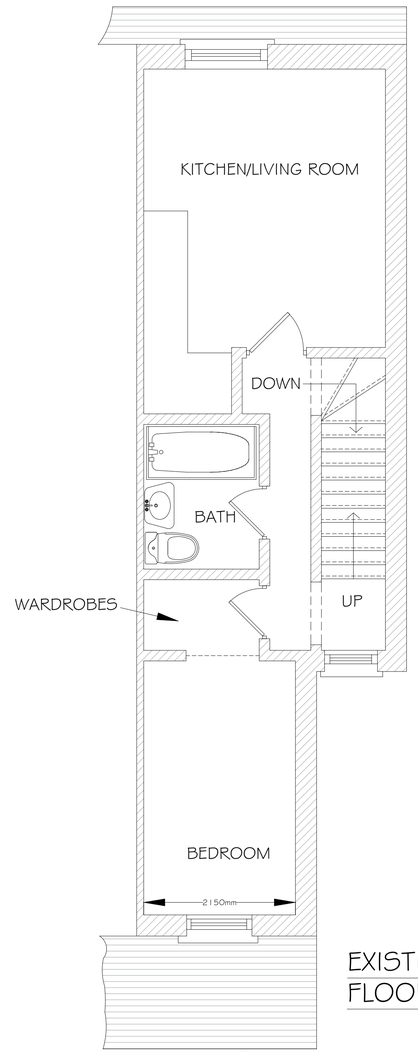

EXISTING FIRST FLOOR PLAN

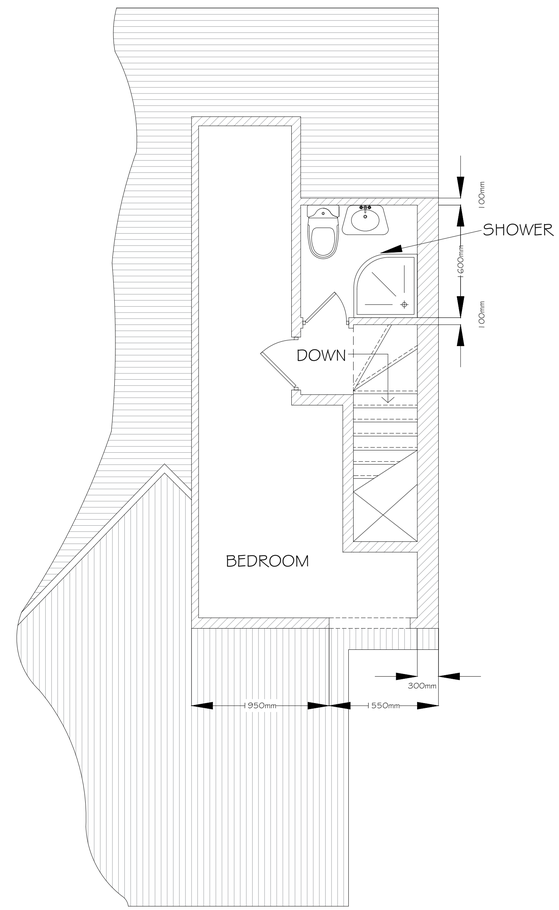

EXISTING ROOMS IN ROOF SPACE

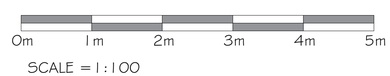

SCALE = 1:100

NOTE:

REV.	DATE	DESCRIPTION

Project Name:

Mr & Mrs Flegg
74 Bridge Road, Uxbridge UB8 2QW
Certificate of Lawfulness Application

Drawing Title:

EXISTING FLOOR PLANS

Drawing Reference: 002

Scale: 1:100 @A1

Revision

Date: 1 April 2026

Revision