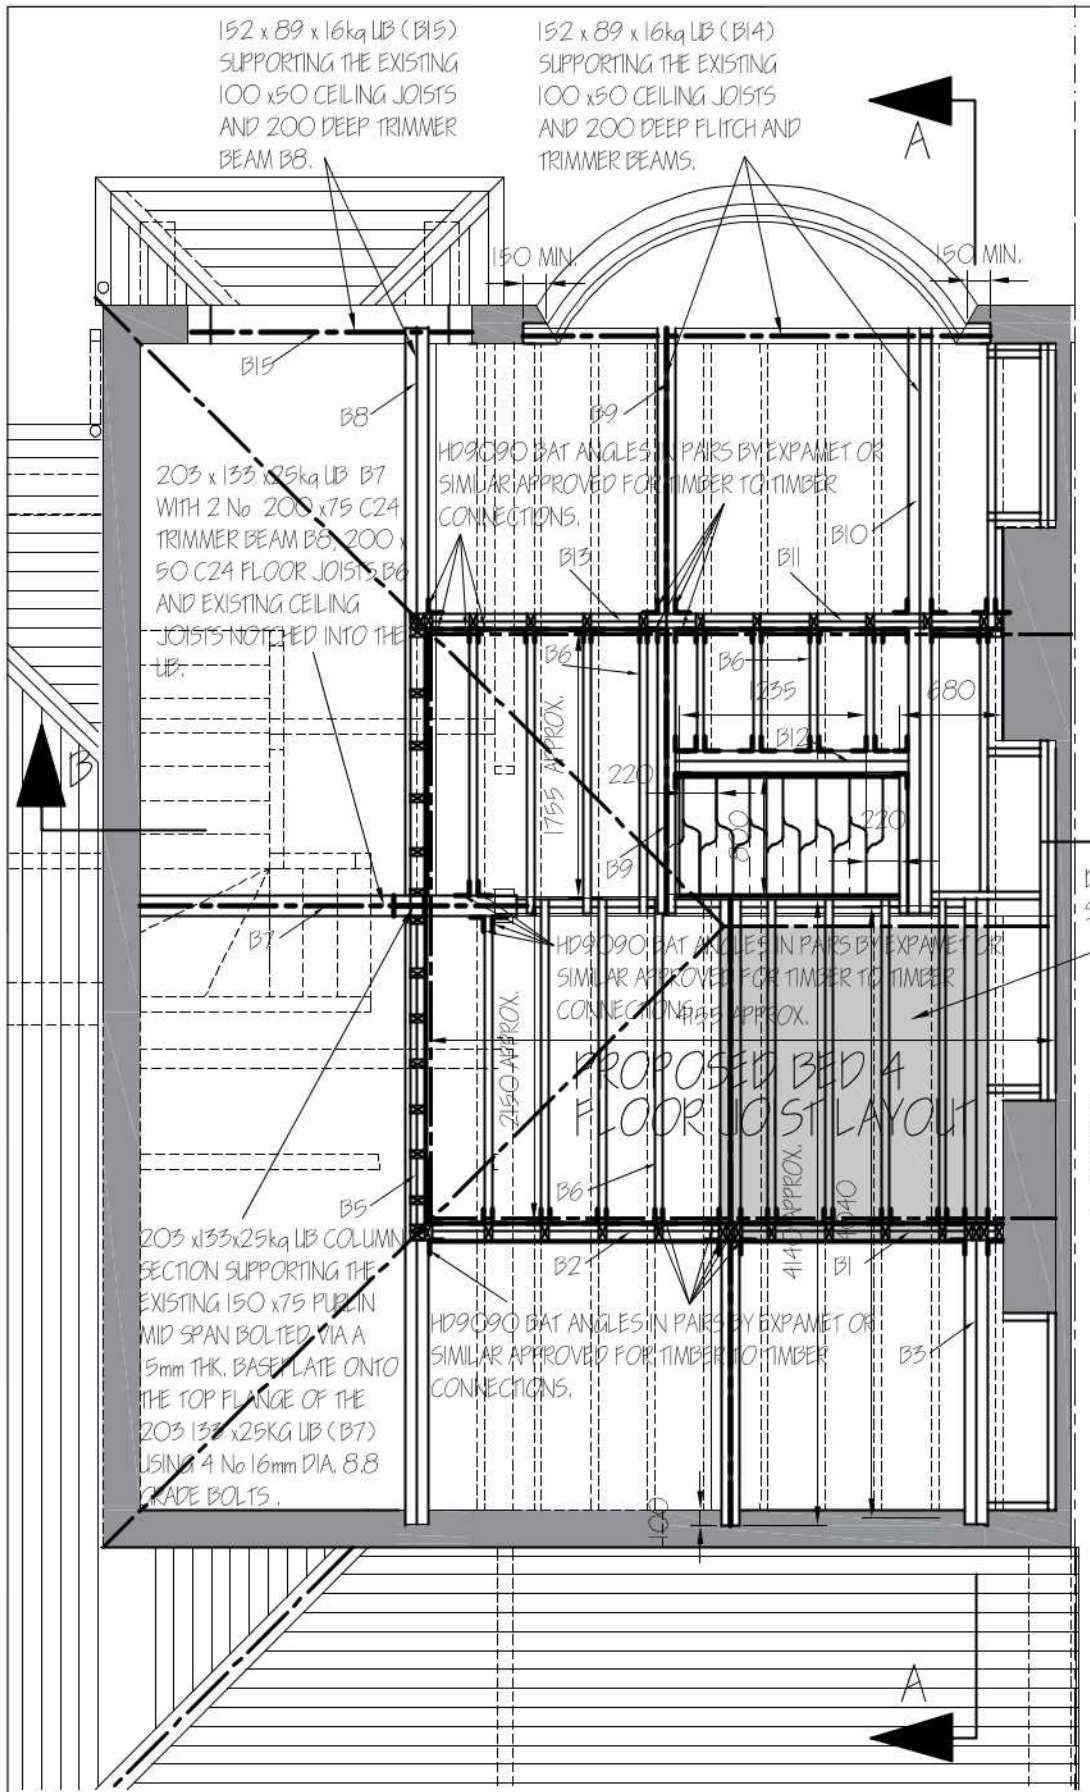

PROPOSED PLAN ON BED 4 SHOWING FLOOR SUPPORT TIMBERS AND STEEL

(SCALE 1:50)

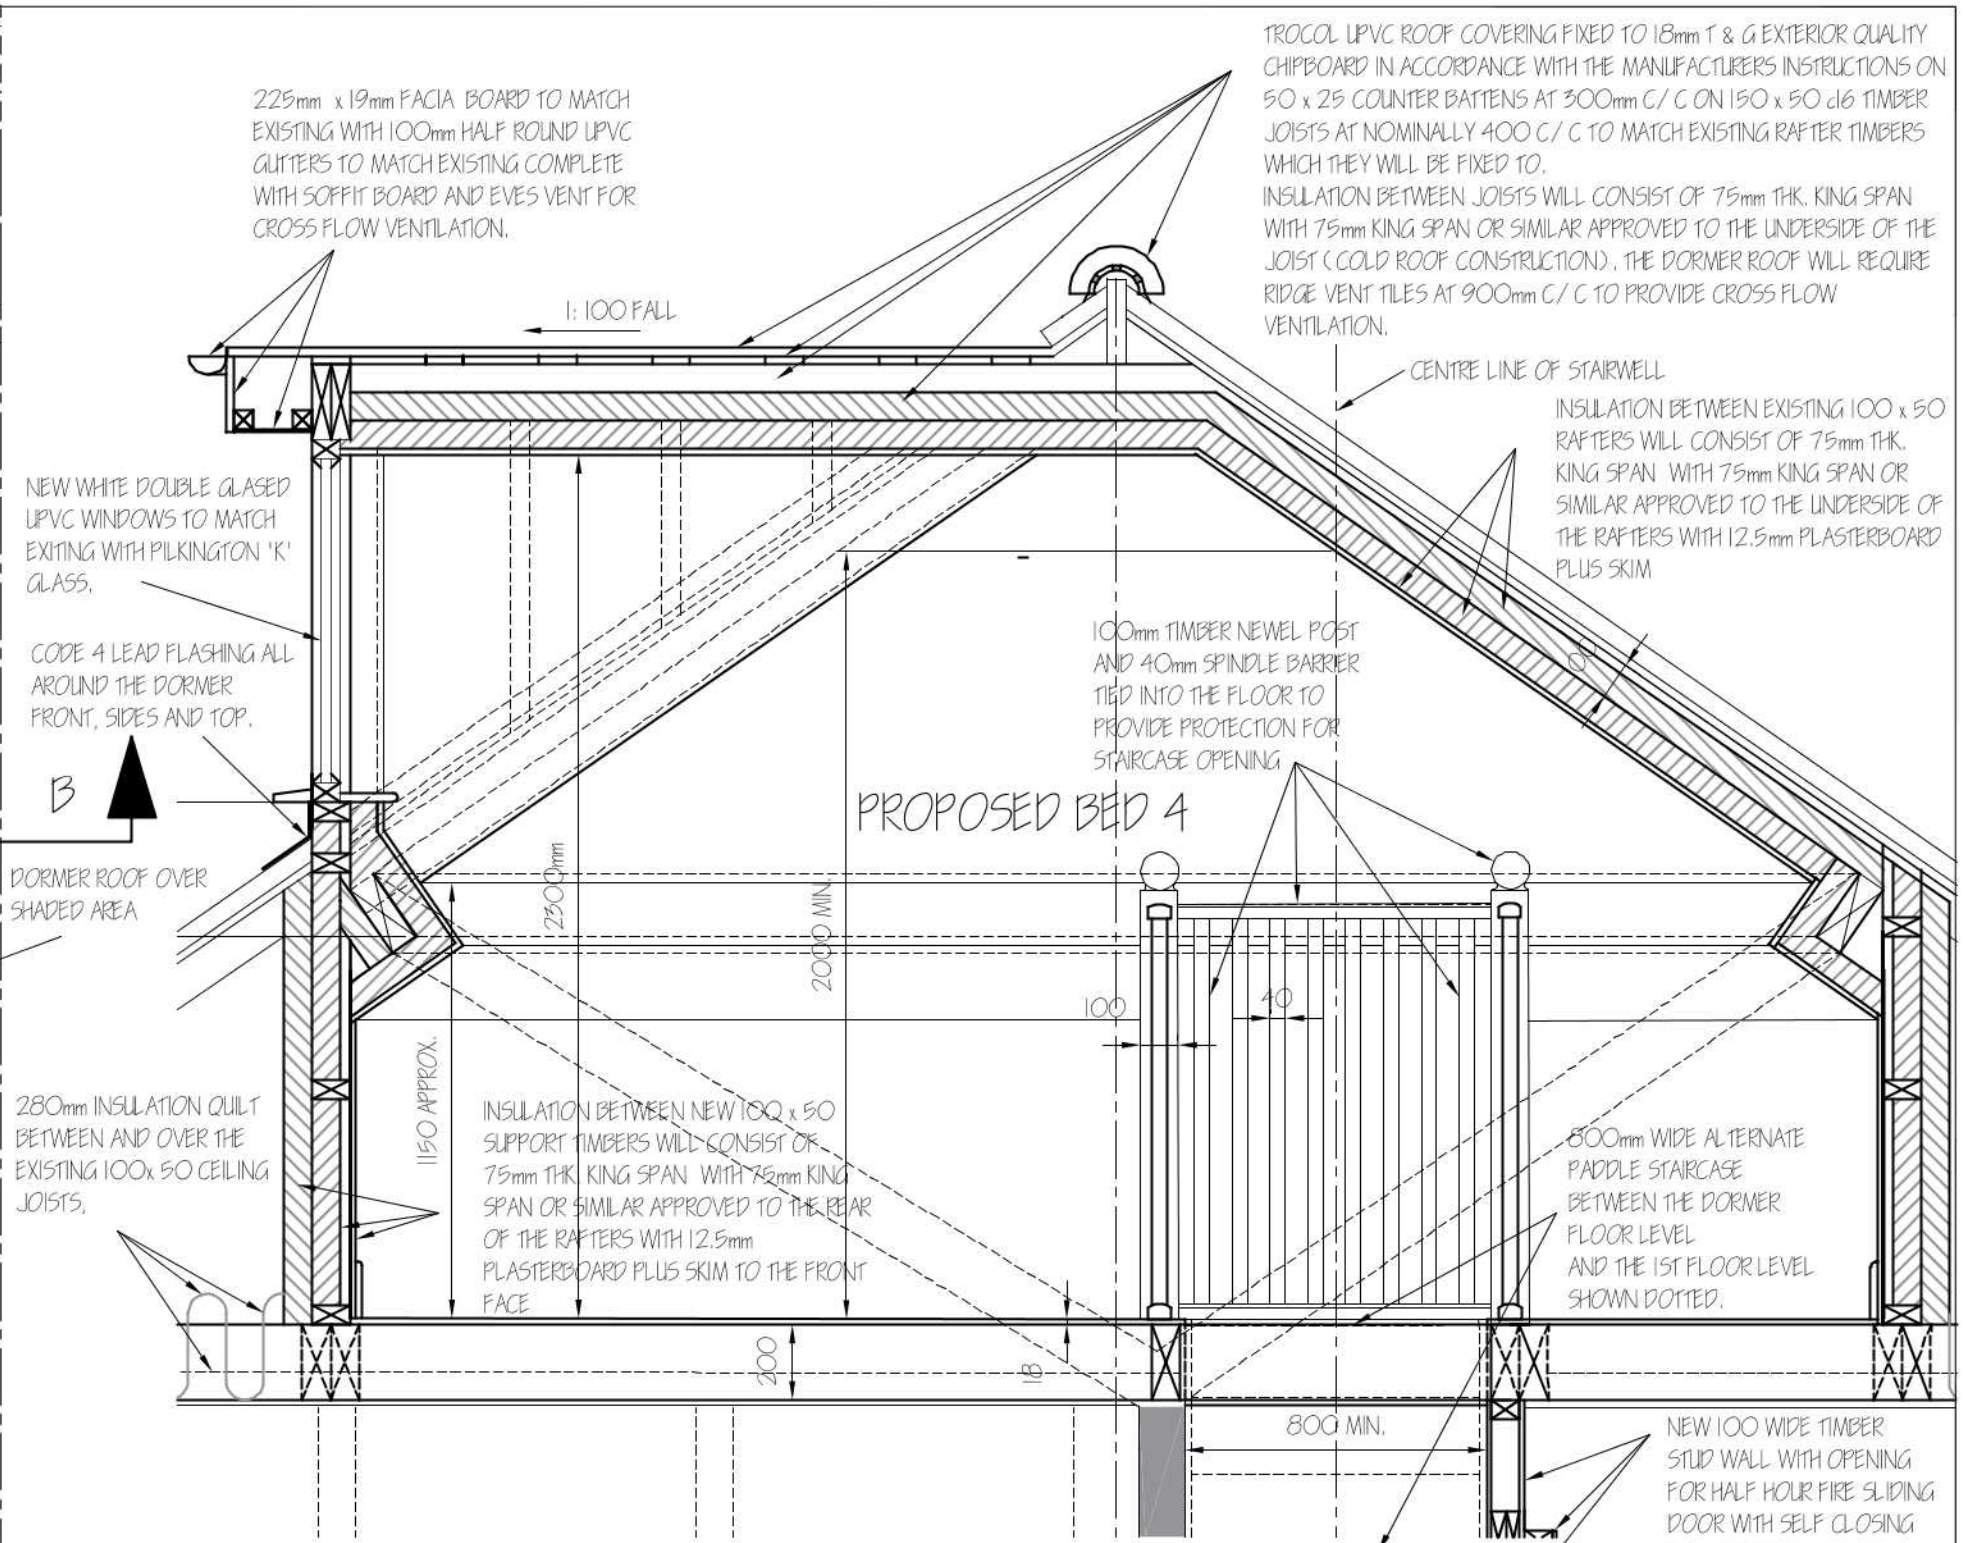

TYPICAL SECTION THROUGH DORMER ON A-A

(SCALE 1:20)

NOTES:-

1. ALL DIMENSIONS ARE IN MILLIMETERES UNLESS STATED OTHERWISE.

2. DO NOT SCALE FROM THIS DRAWING.

3. FOR GENERAL NOTES REFER TO DRAWING No 05-MJ-02.

4. THIS DRAWING TO BE READ IN CONJUNCTION WITH ALL OTHER RELEVANT DRAWINGS.

5. ALL DIMENSIONS FOR TIMBERS AND STEELWORK TO BE CHECKED ON SITE BY THE SUCCESSFUL CONTRACTOR TO CONFIRM THE ACCURACY AND AMEND AS NECESSARY SUBJECT TO THE APPROVAL OF THE LOCAL AUTHORITY ENGINEERS APPROVAL.

Rev	Description	By	Reviewed	Date
03	PLANNING APPROVAL ISSUE	RNF	RNF	MAY 2020
02	APPROVAL ISSUE	RNF	RNF	MAR 2020
01	PRELIMINARY APPROVAL ISSUE	RNF	RNF	FEB 2020

Client
MAX JUDGE
5 CLAYTON WAY
UXBRIDGE
UB8 3AL

Scale	SHOWN
Drawn	RNF
Date	07.02.20
Drawing Review	RNF
Design Review	RNF

Project
PROPOSED LOFT CONVERSION

Title
PROPOSED BEDROOM 4 DETAILS SHT. 4 OF 7

Drawing Number 05-MJ-04

Revision 03