


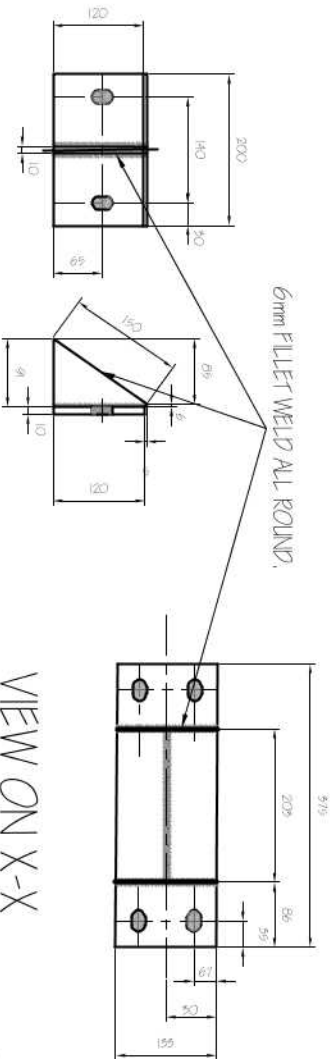


SUPPORT BRACKET DETAIL
(SCALE 1:10)

VIEW ON X-X
(SCALE 1:10)

100 x 100 10mm THK. M.A. 200mm
LONG WITH 2 No 18mm DIA. HOLES
FOR 16mm DIA. 8.8 GRADE BOLTS.

203 x 133 x 25KG. UB. COLUMN WITH 10mm
THK. X 200 LONG X 120 WIDE M5 BRACKET
WELDED TO COLUMN USING 6mm FILLET
WELD ALL ROUND. BRACKET TO HAVE 2 No
18mm x 28mm SLOTTED HOLES. (SEE ABOVE
DETAIL).

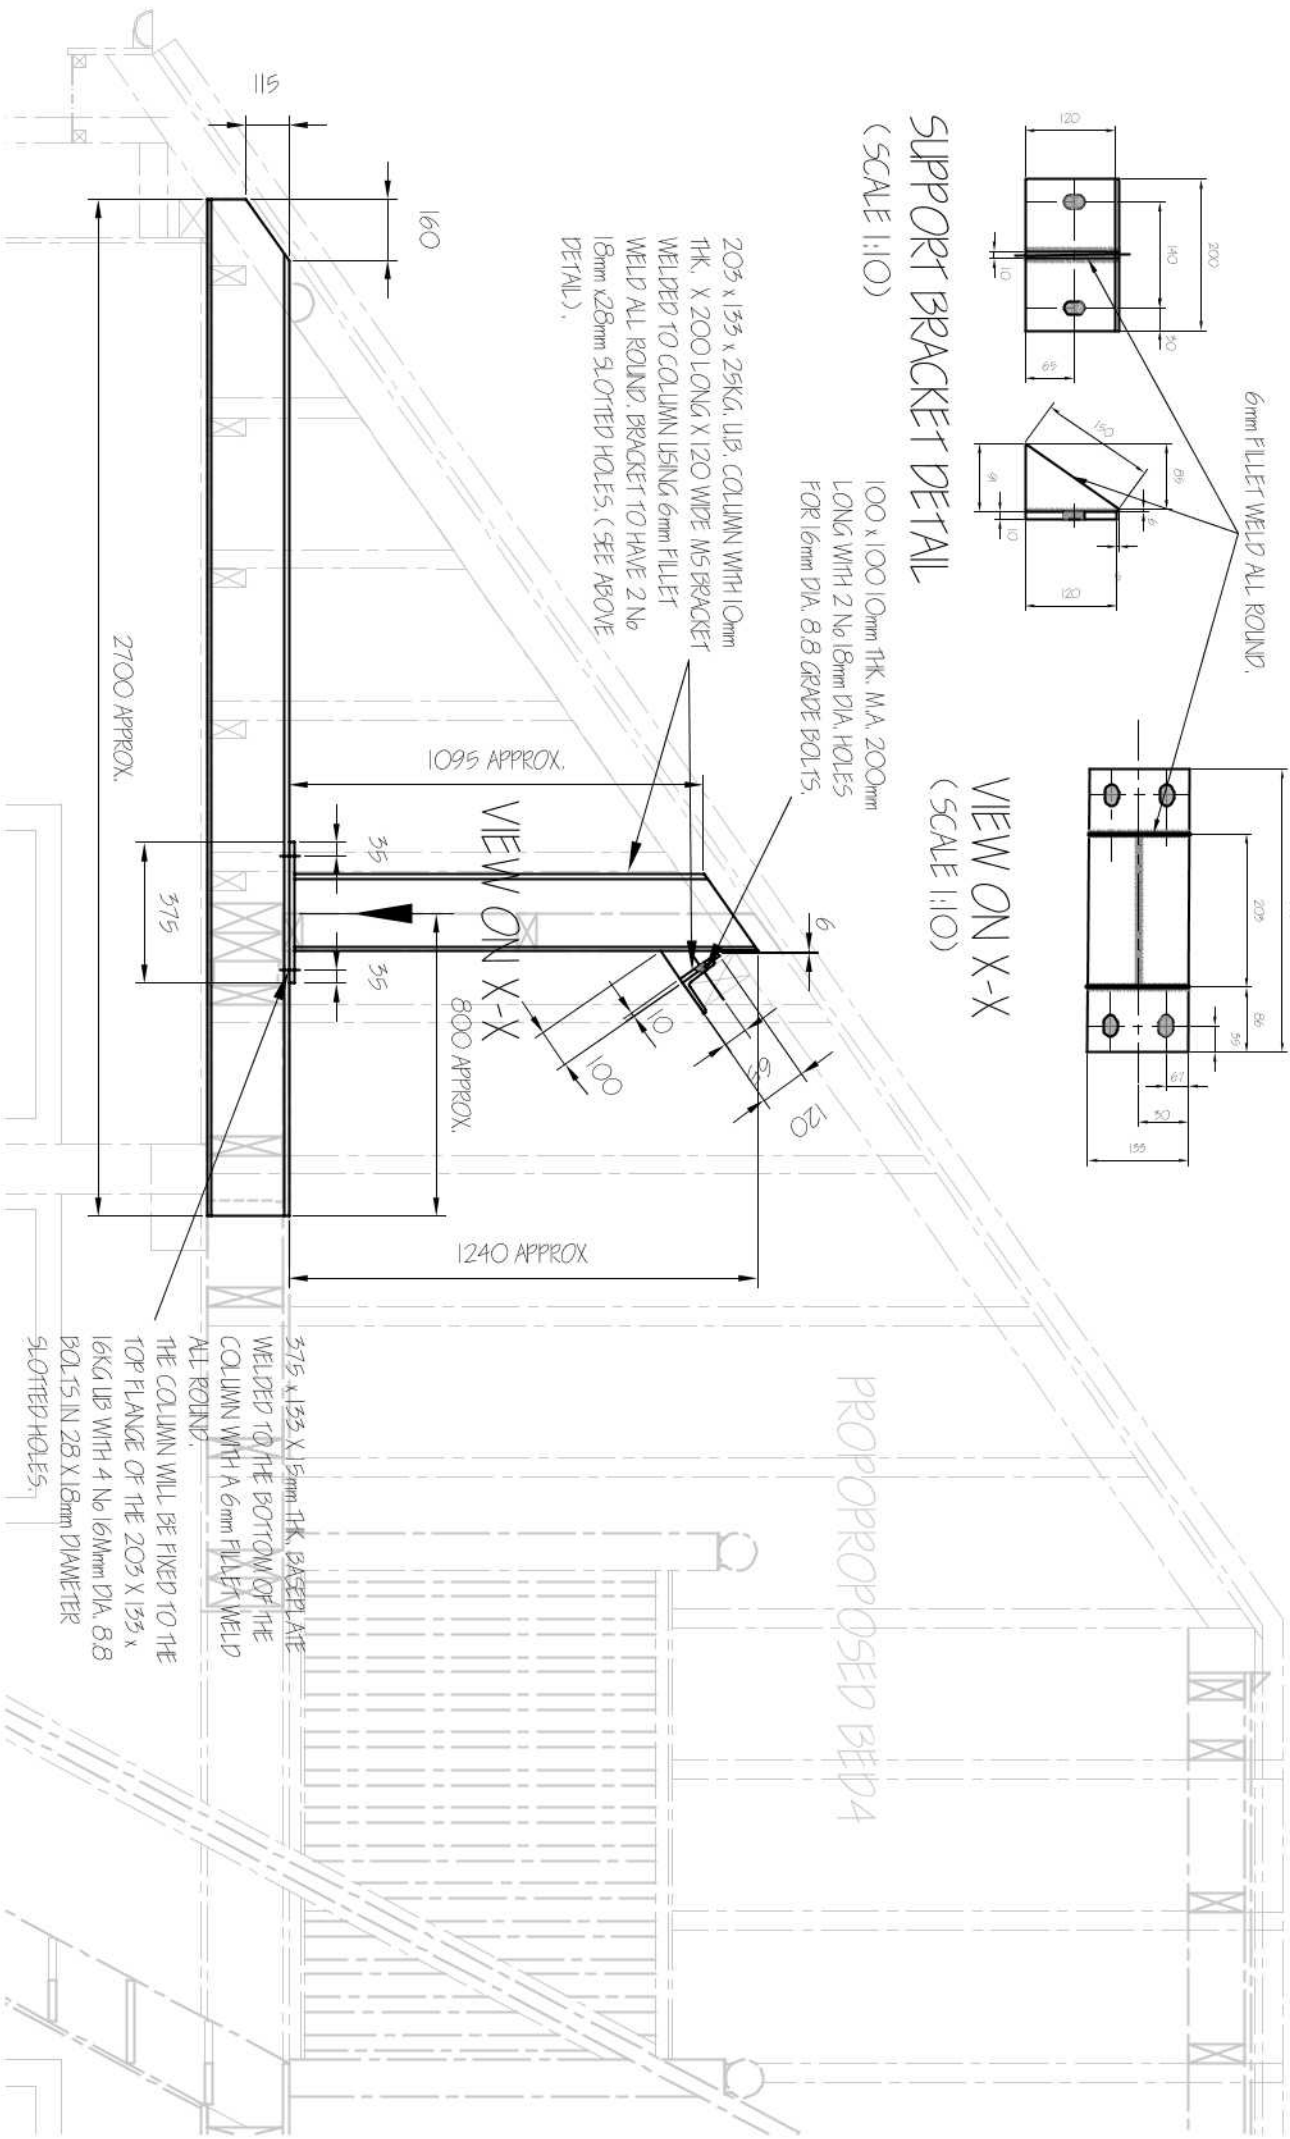

ELEVATION ON STEEL BEAM TO CENTRE WALL B7
(SCALE 1:20)

- NOTES:-
1. ALL DIMENSIONS ARE IN MILLIMETERS UNLESS STATED OTHERWISE.
 2. DO NOT SCALE FROM THIS DRAWING.
 3. ALL STEELWORK DIMENSIONS TO BE CHECKED ON SITE AND AGREED WITH THE CLIENT PRIOR TO FABRICATION AND FIX.
 4. ALL STEELWORK TO BE GRADE S275.
 5. ALL WELDS TO STEELWORK TO BE A MIN. OF 6mm FILLET WELD ALL ROUND UNO.
 6. ALL STEELWORK TO RECEIVE AN M.I.O. MAINTENANCE PAINT SYSTEM PRIOR TO INSTALLATION.

01	PLANNING APPROVAL ISSUE	RNF	RNF	MAY 2020	
Rev	Description	By	Reviewed	Date	
Scale	SHOWN	Project			
Drawn	RNF	PROPOSED LOFT CONVERSION			
Date	07.02.20	Title	PROPOSED BED 4		
Drawing Review	RNF	DETAILS SHT. 7 OF 7			
Design Review	RNF	Drawing Number	05-MJ-07	Revision	01
Client	MAX JUDGE 5 CLAYTON WAY LUXBRIDGE LB8 3AL				