




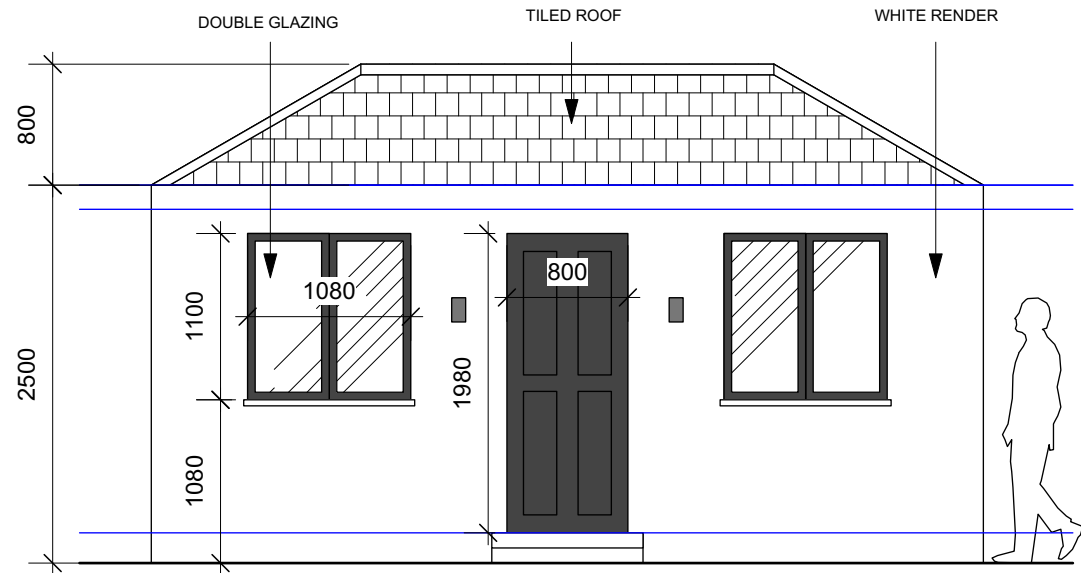


2 ELEVATION A
Scale: 1:50

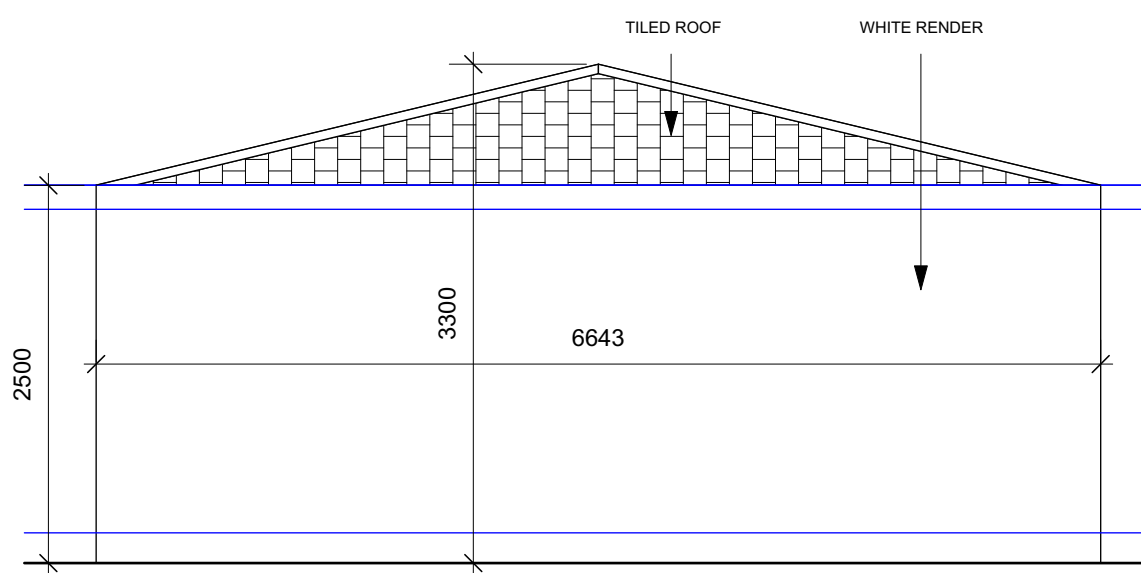


3 ELEVATION B
Scale: 1:50

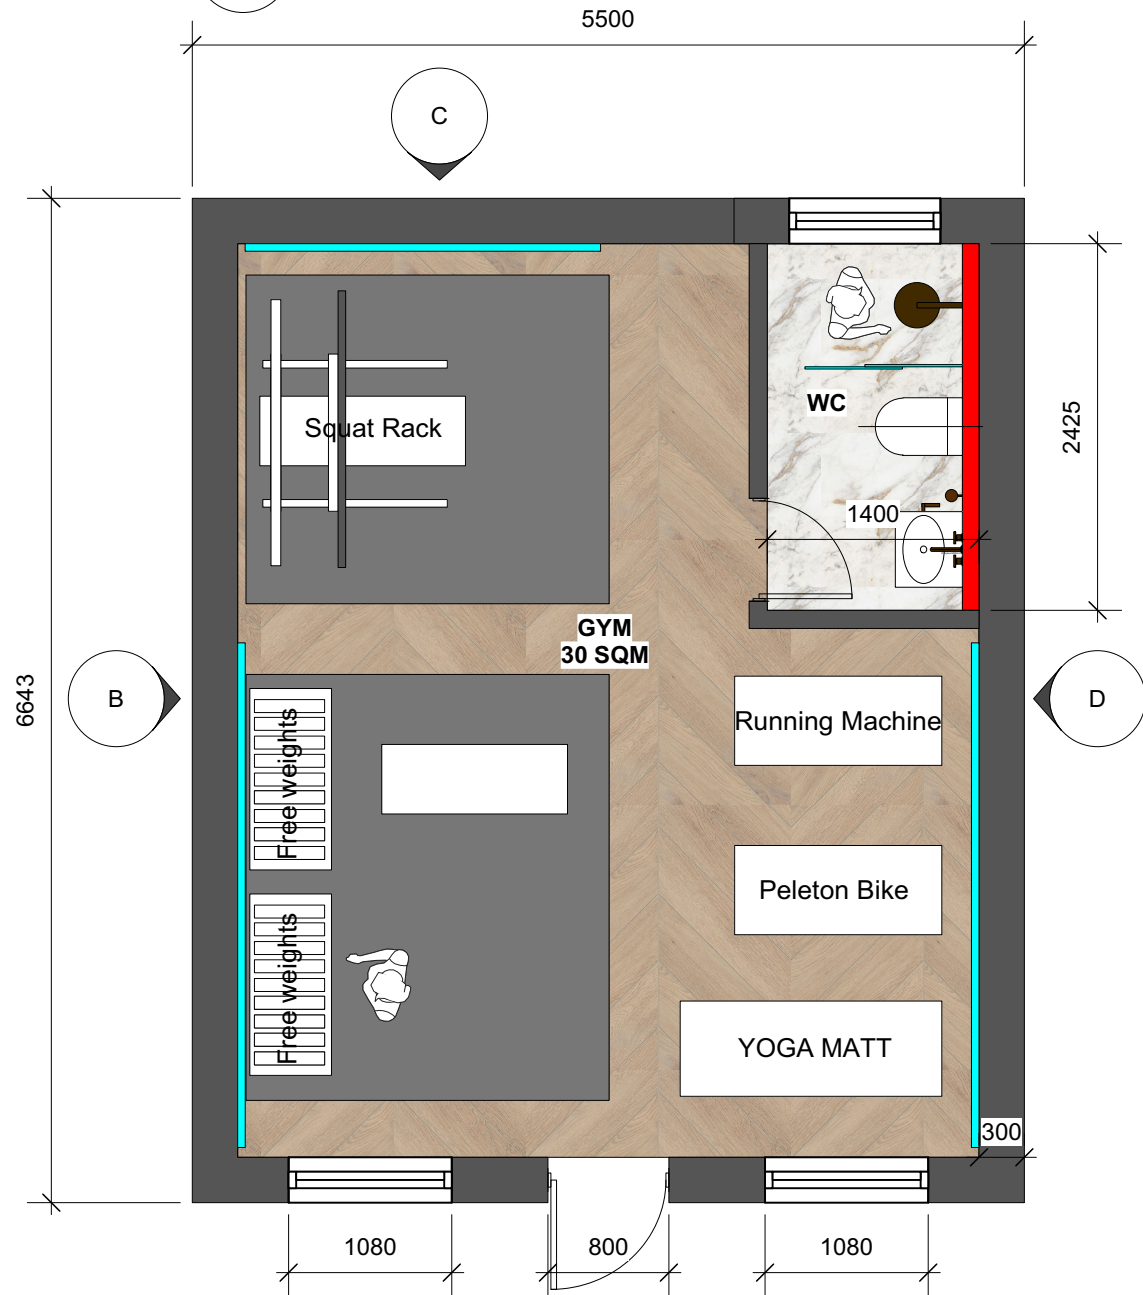


1 PROPOSED PLAN
Scale: 1:50

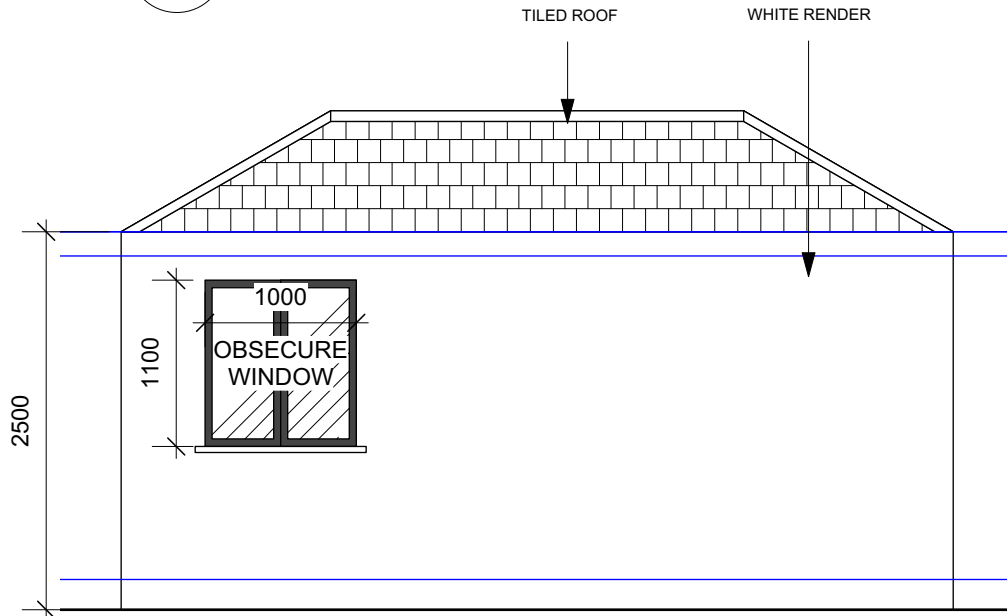

4 ELEVATION C
Scale: 1:50

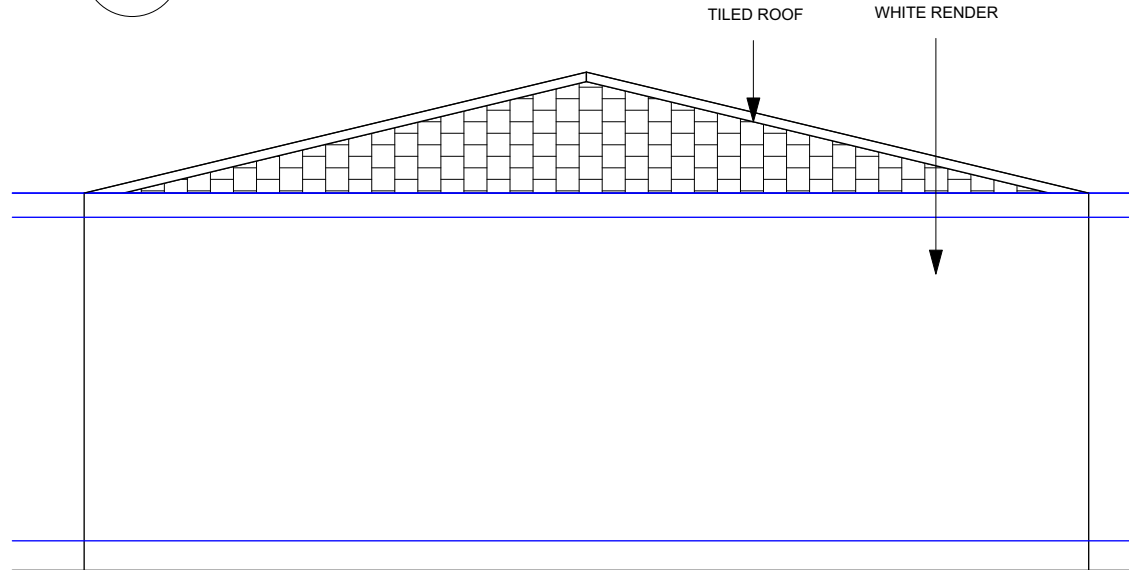

5 ELEVATION D
Scale: 1:50

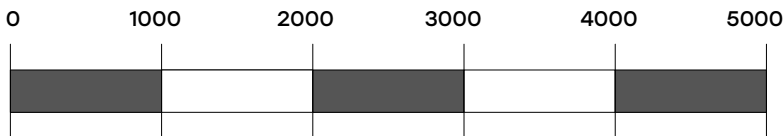

REV	DESCRIPTION	BY	DATE
A	Removal of Rear Door	RJ	15.09.26

DRAWING STATUS	
FOR DISCUSSION	
FOR COSTING ONLY	
FOR DESIGN INTENT ONLY	

NOTES:

KEY:

ALL NEW EXTERNAL WALLS TO BE 300MM & NEW INTERNAL WALLS TO BE 120MM

INTERNAL WALLS TO BE DEMOLISHED

WALL TO BE BUILT OUT TO HOUSE WALL MOUNTED FIXTURES OR ALCOVES

Next Chapter

T +44 (0) 798 487 2957
WWW.NEXTCAPTERDESIGN.CO.UK

CLIENT
MR SINGH

PROJECT
22 CLEMENT GARDENS
UB3 4AR

DESCRIPTION
PROPOSED PLAN & ELEVATIONS

SCALE	DRAWN BY	DATE
A/S	RJ	02.07.26

DRAWING NO.	REVISION
100_02	A

NOTE:
DRAWINGS ARE FOR PLANNING PERMISSION ONLY
CONTRACTOR TO ENSURE ALL MATERIALS USED AND ELECTRICAL WORK COMPLIES WITH LOCAL AUTHORITY REGULATIONS.

STRUCTURAL ENGINEER MUST BE EMPLOYED WHERE APPLICABLE.

DO NOT SCALE OFF DRAWING. ALL DIMENSIONS TO BE VERIFIED ON SITE. ALL WORKS ARE TO COMPLY WITH CURRENT BUILDING REGULATIONS
THIS DRAWING IS THE COPYRIGHT OF NEXT CHAPTER DESIGN.
THIS DRAWING CANNOT BE COPIED, REPRODUCED, RETAINED OR DISCLOSED TO ANY UNAUTHORISED PERSON.