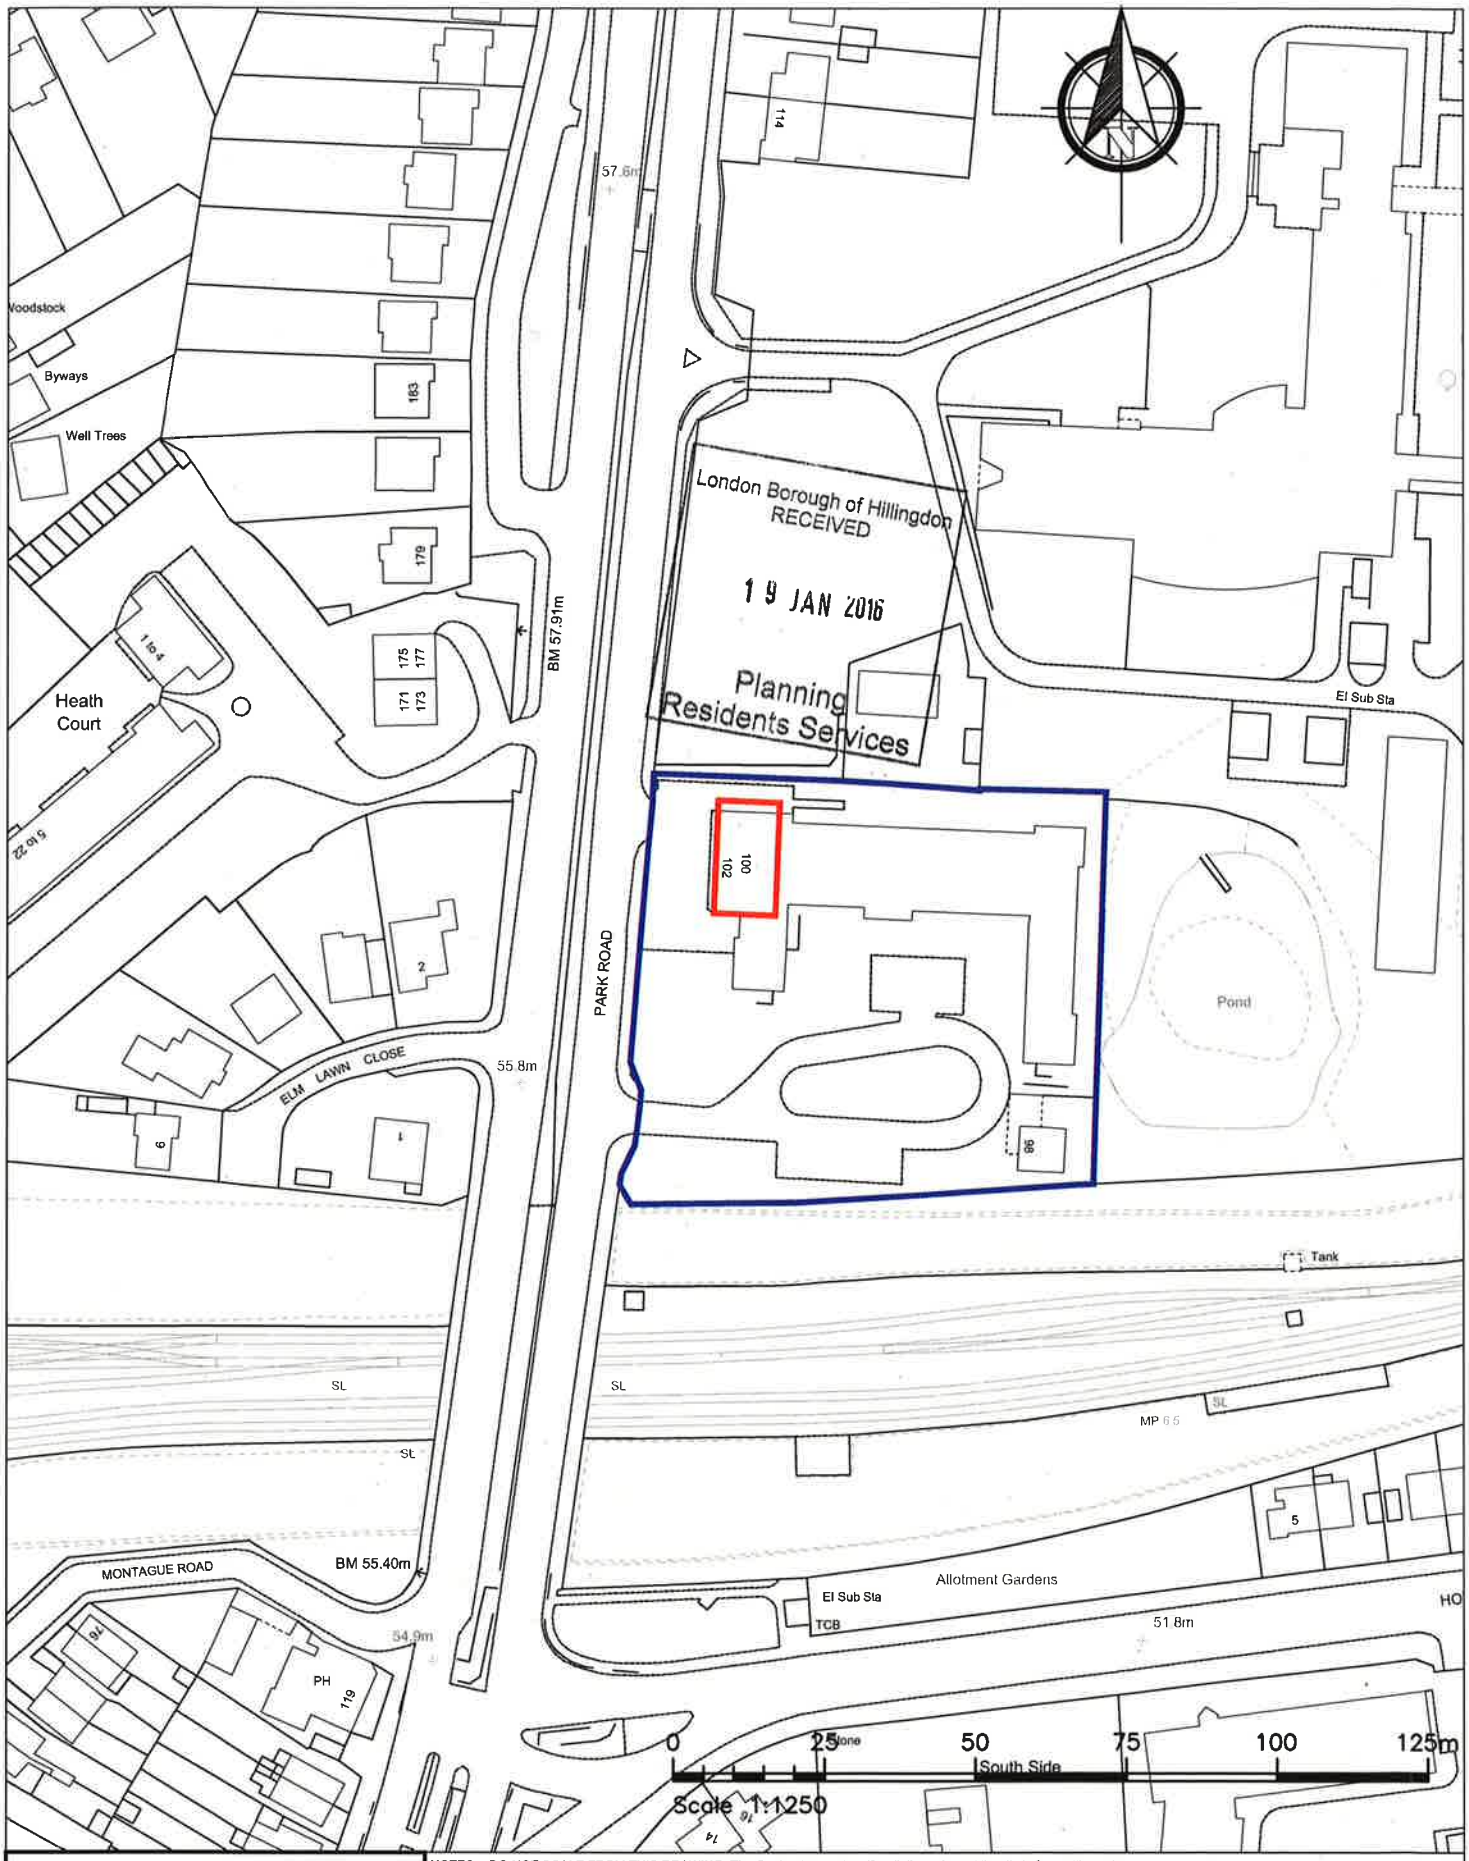



NOTES: - DO NOT SCALE FROM THIS DRAWING. The Contractor must verify all dimensions at the site before setting out, commencing work, or making any shop drawings. Any discrepancies must be reported to the Contract Administrator before proceeding.

| Rev | Revision notes | Initials | Date |
|---|---|---|---|
| - | - | - | - |

HILLINGDON
LONDON


RESIDENTS SERVICES, CAPITAL PROGRAMME
2E/10, CIVIC CENTRE, UXBRIDGE, MIDDLESEX, UB8 1UW
Tel: 01895 250 111
Fax: 01895 277 224


| | | |
|---|---|---|
| Project: COAXDEN DAY CENTRE,OFFICES,DARRELL CHARLES COURT, 100/102 PARK ROAD, UXBRIDGE, UB8 1JQ | Scale: 1:1250 @ A4 | Drawn by: SAM |
| | Date: 05/1015 | Checked by: SV |
| Description: SITE LOCATION PLAN | Drawing No.: 2015/D/170/P/01 | Rev. |