
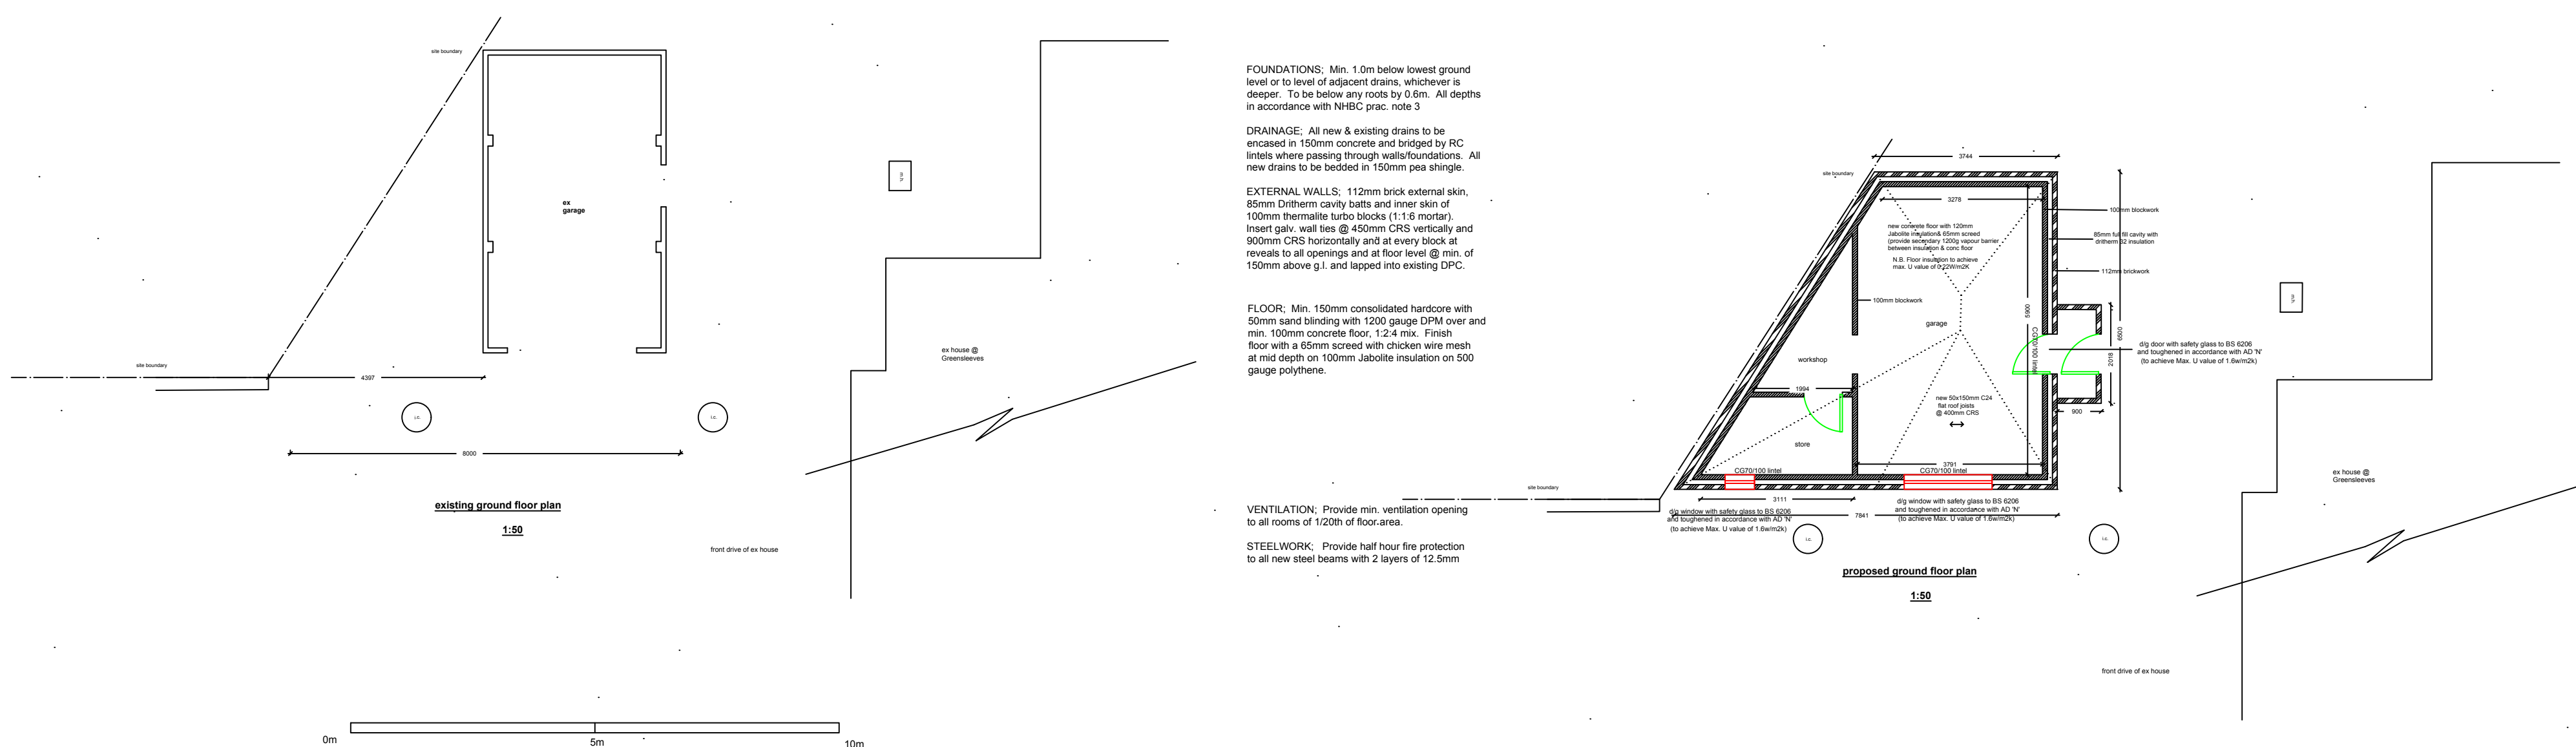
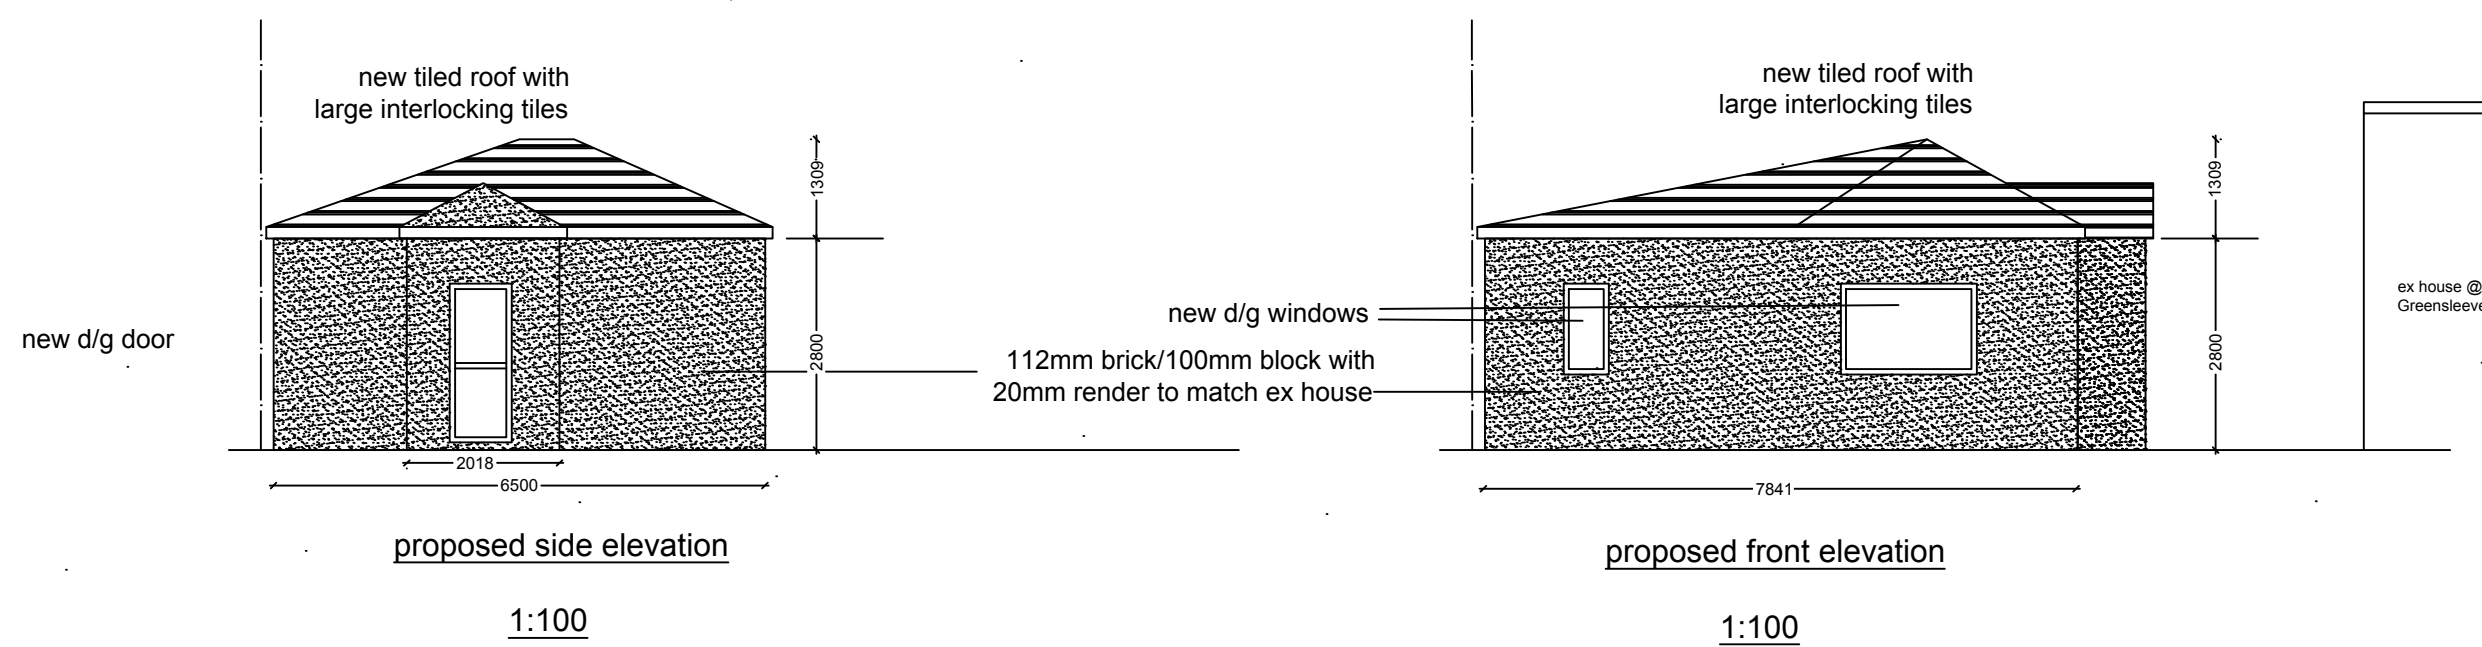


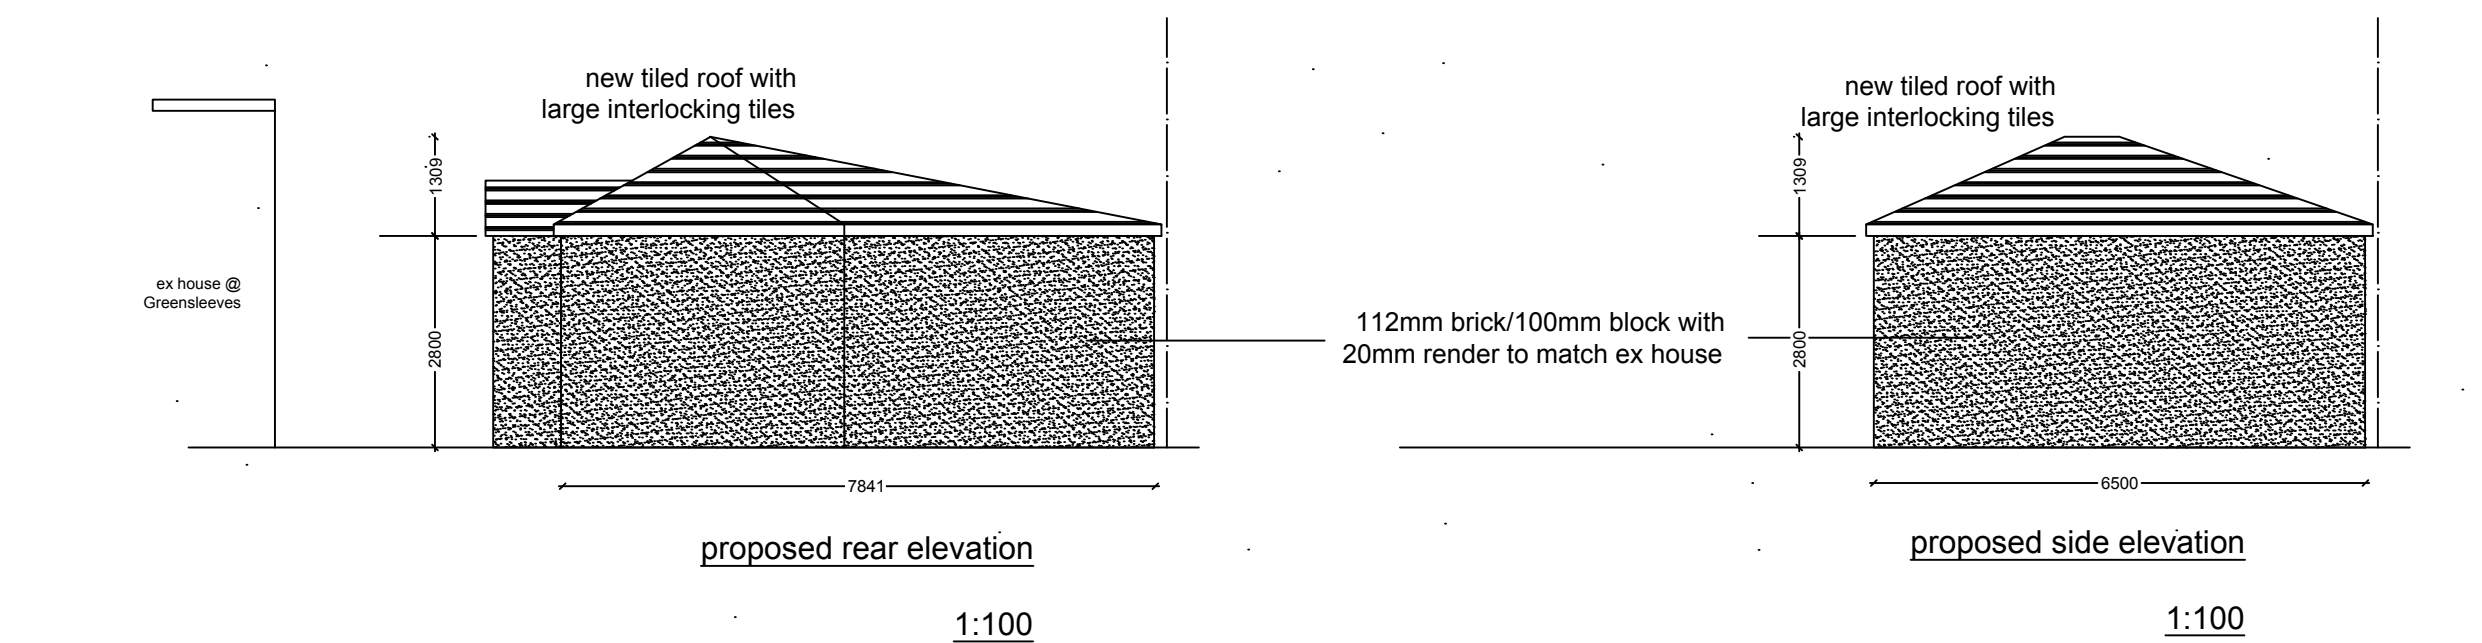

General Notes

KAB/1908

No.	Revision/Issue	Date
-----	----------------	------

Firm Name and Address

Middlesex & Herts
7 Elgin Drive
Northwood
Middlesex
HA6 2YR
01923 826280

Project Name and Address

Mr & Mrs Kabbani
Greensleeves
Robinwood Grove
Uxbridge
UB8 3TW

Project

s/s garage extension

Date

28-08-19

Scale

1:50, 1:100

Sheet

01