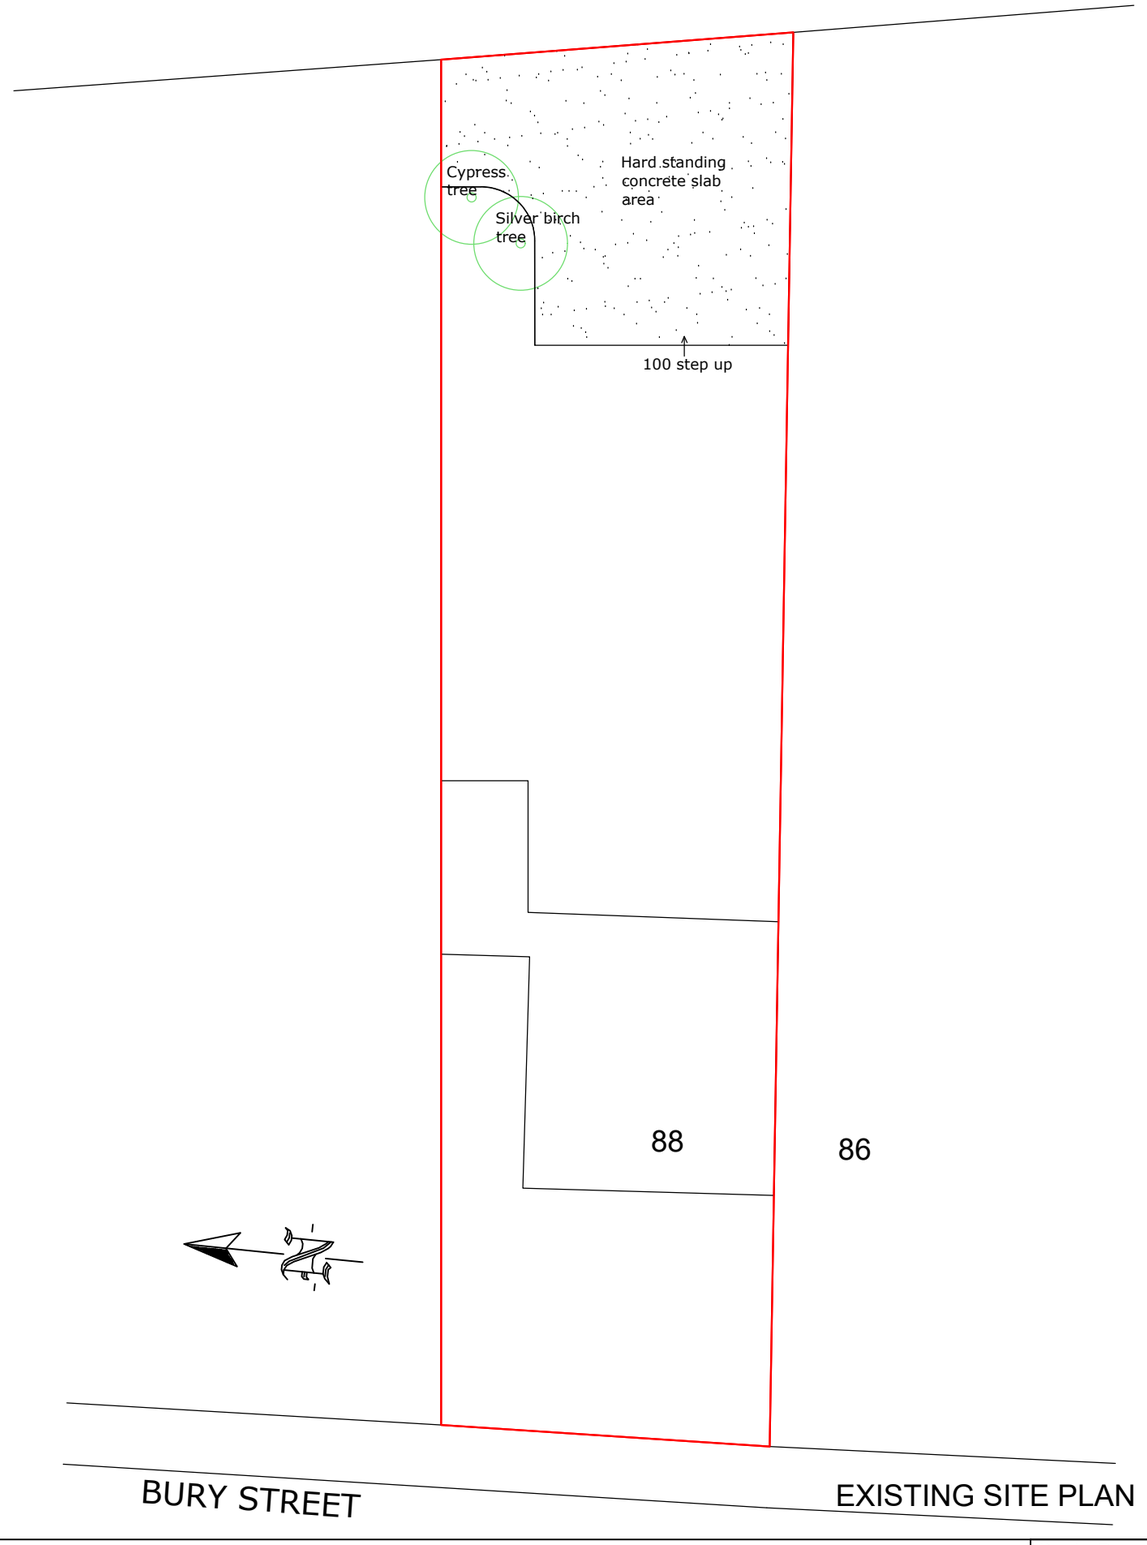

EXISTING SITE PLAN

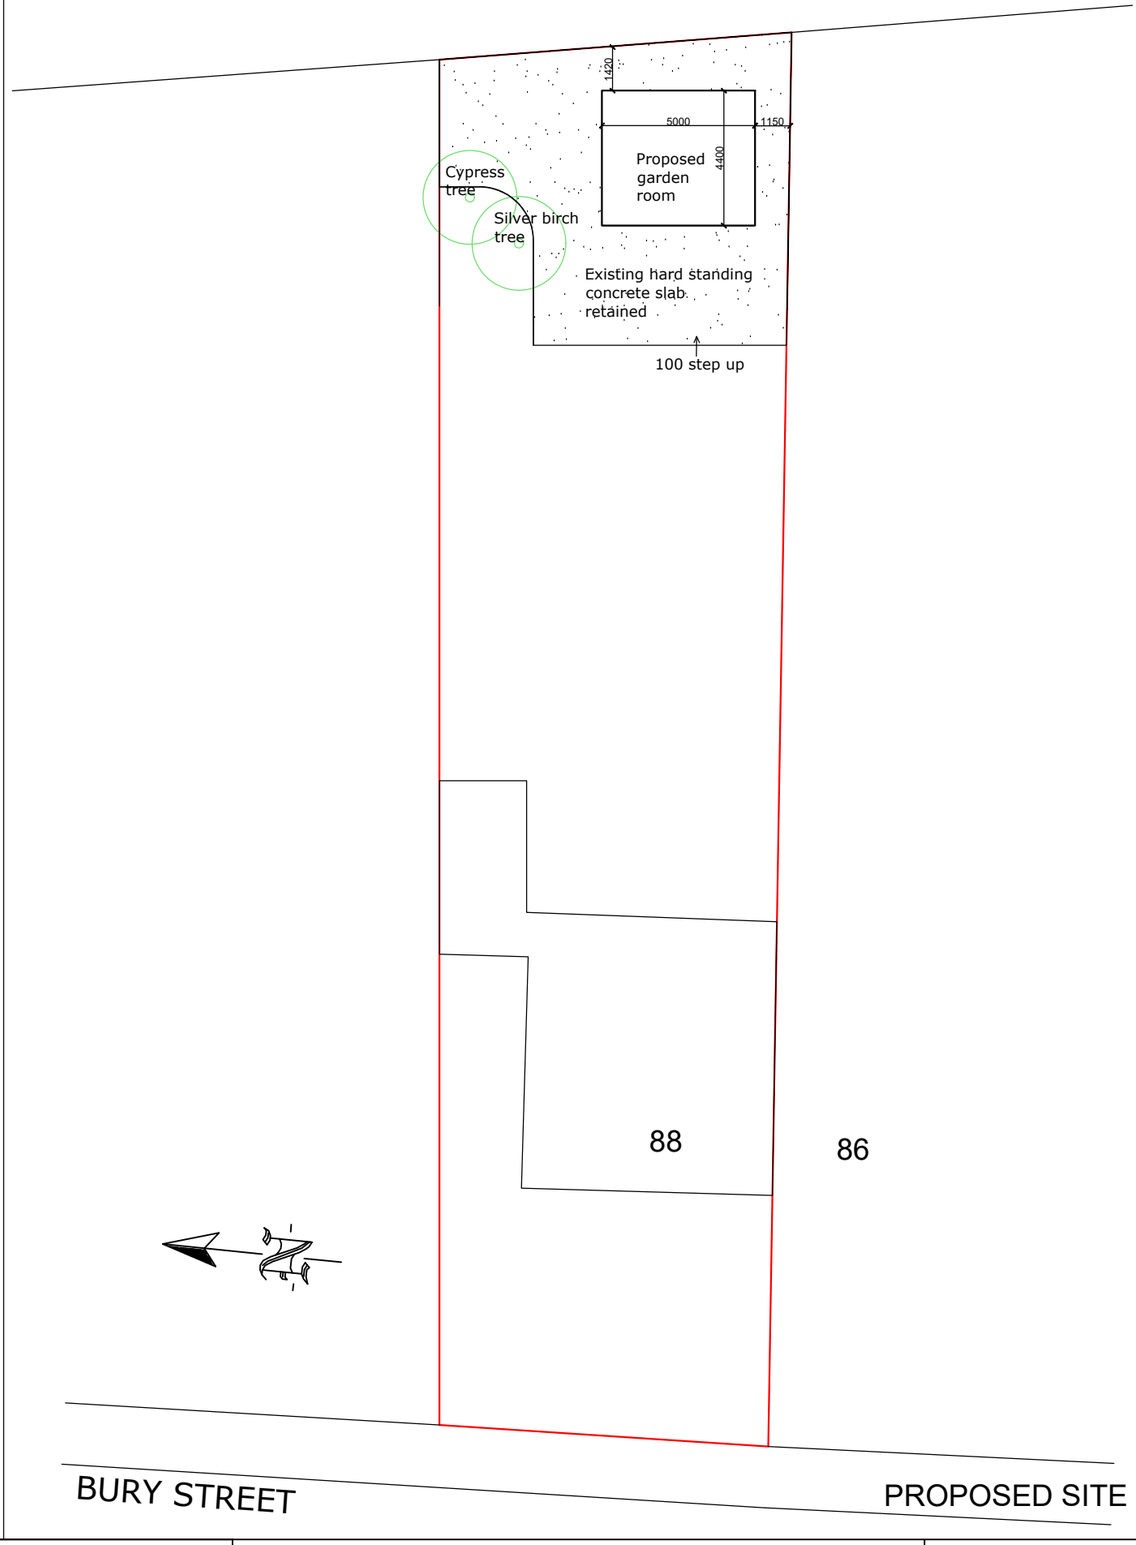

PROPOSED SITE PLAN

88 BURY STREET, RUISLIP, HA4 7TE

Scale Bar
0 1 2 3 4 5 6 7 8 9 10 Metres
1:200 @ A3

THE GILLETT MACLEOD PARTNERSHIP
Chartered Architects & Town Planning Consultants
1 High Road Old Eastcote Pinner Middlesex HA5 2EW tel. 0208 868 1333

Drg. No. 26/3717/1
Scale 1:200@A3
Date 03/07/26
Drawn by AK

REVISION
C drawer