


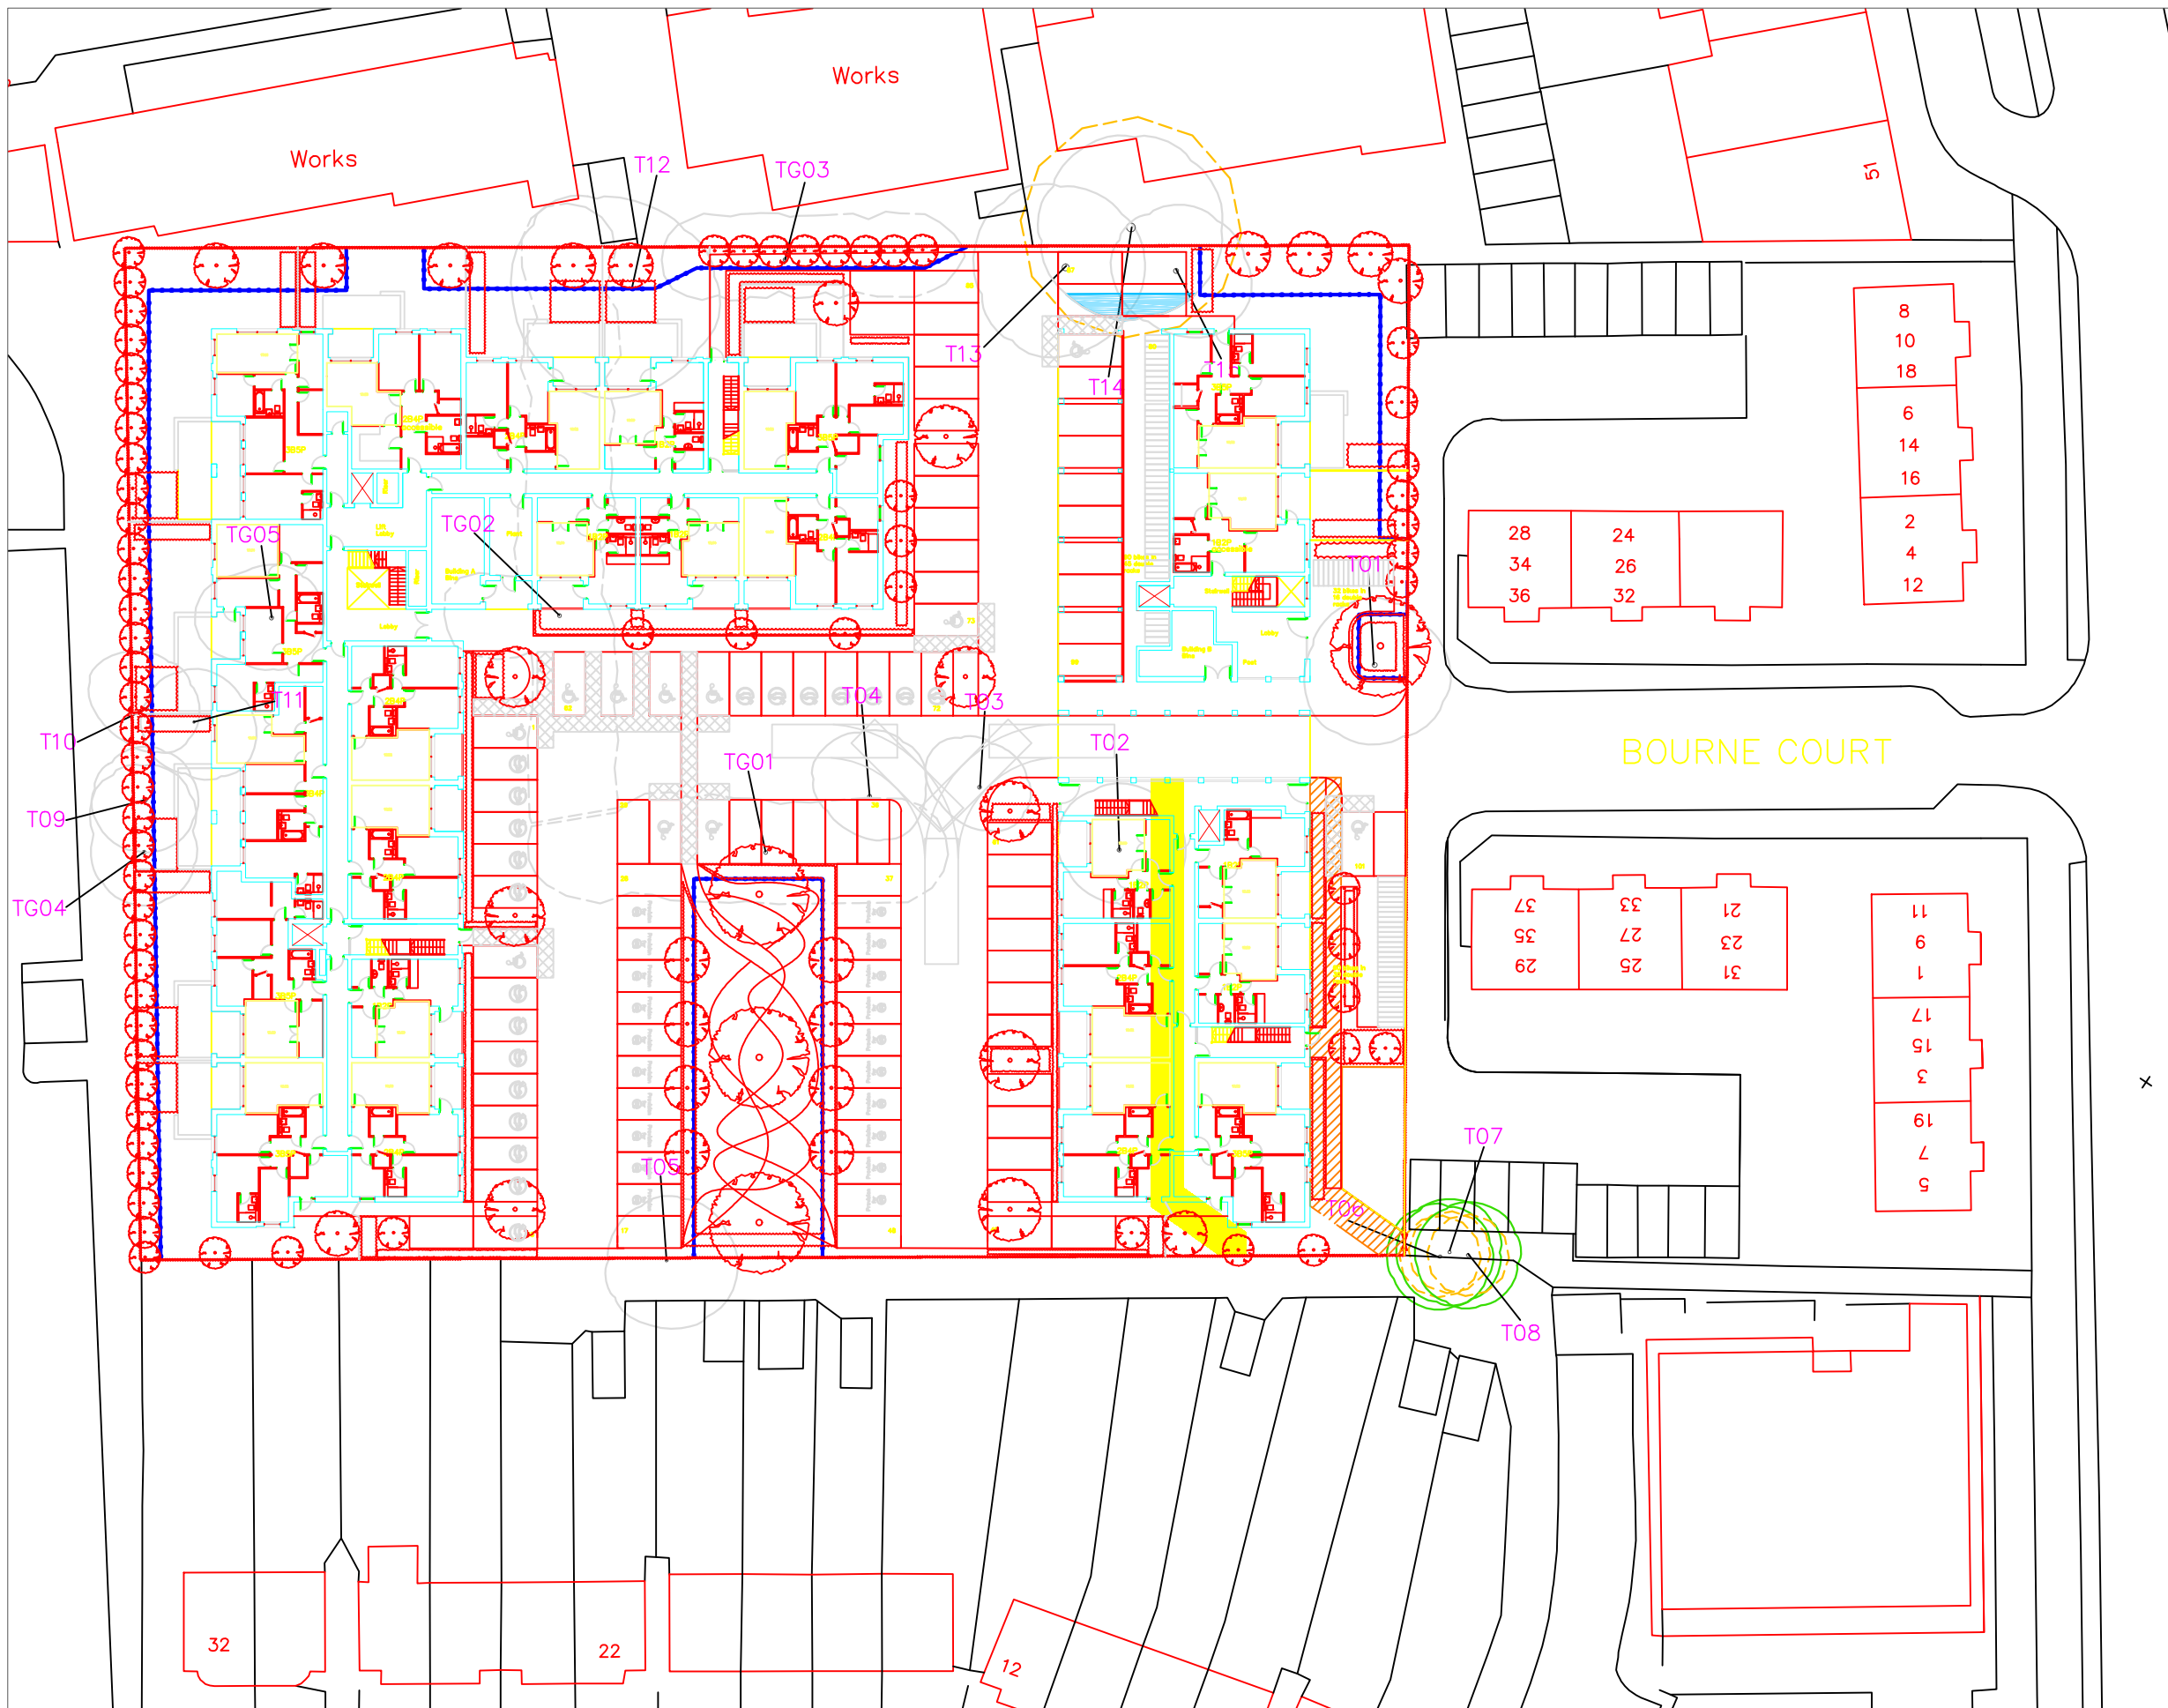

KEY

○ Trees to be retained

○ Trees to be removed

○ Root Protection Area of retained trees

— Protective Barriers

⊗ New plantings

It is considered that any area outside of the Protective Barriers installed to prevent compaction in areas to receive new tree planting is suitable for the temporary storage of materials and for establishment of welfare facilities.

Status: FINAL

eight
associates

Writtle Forest Consultancy Limited

Redindye Farm, Ivy Barns Lane,
Margaretting, Ingatstone, Essex,
CM4 0PU.
Telephone : 01277 355970
Website : www.writtleforest.co.uk



Client: Clearview Residential Limited

Project: Bourne Court, Ruislip.

Title: Tree Protection Plan.

Date: 06.09.18 Original Paper
Scale: 1:500 Size: A3

Drawn: J.M Checked: Job Ref: 3162

Figure
Number: 001 Rev: 2