


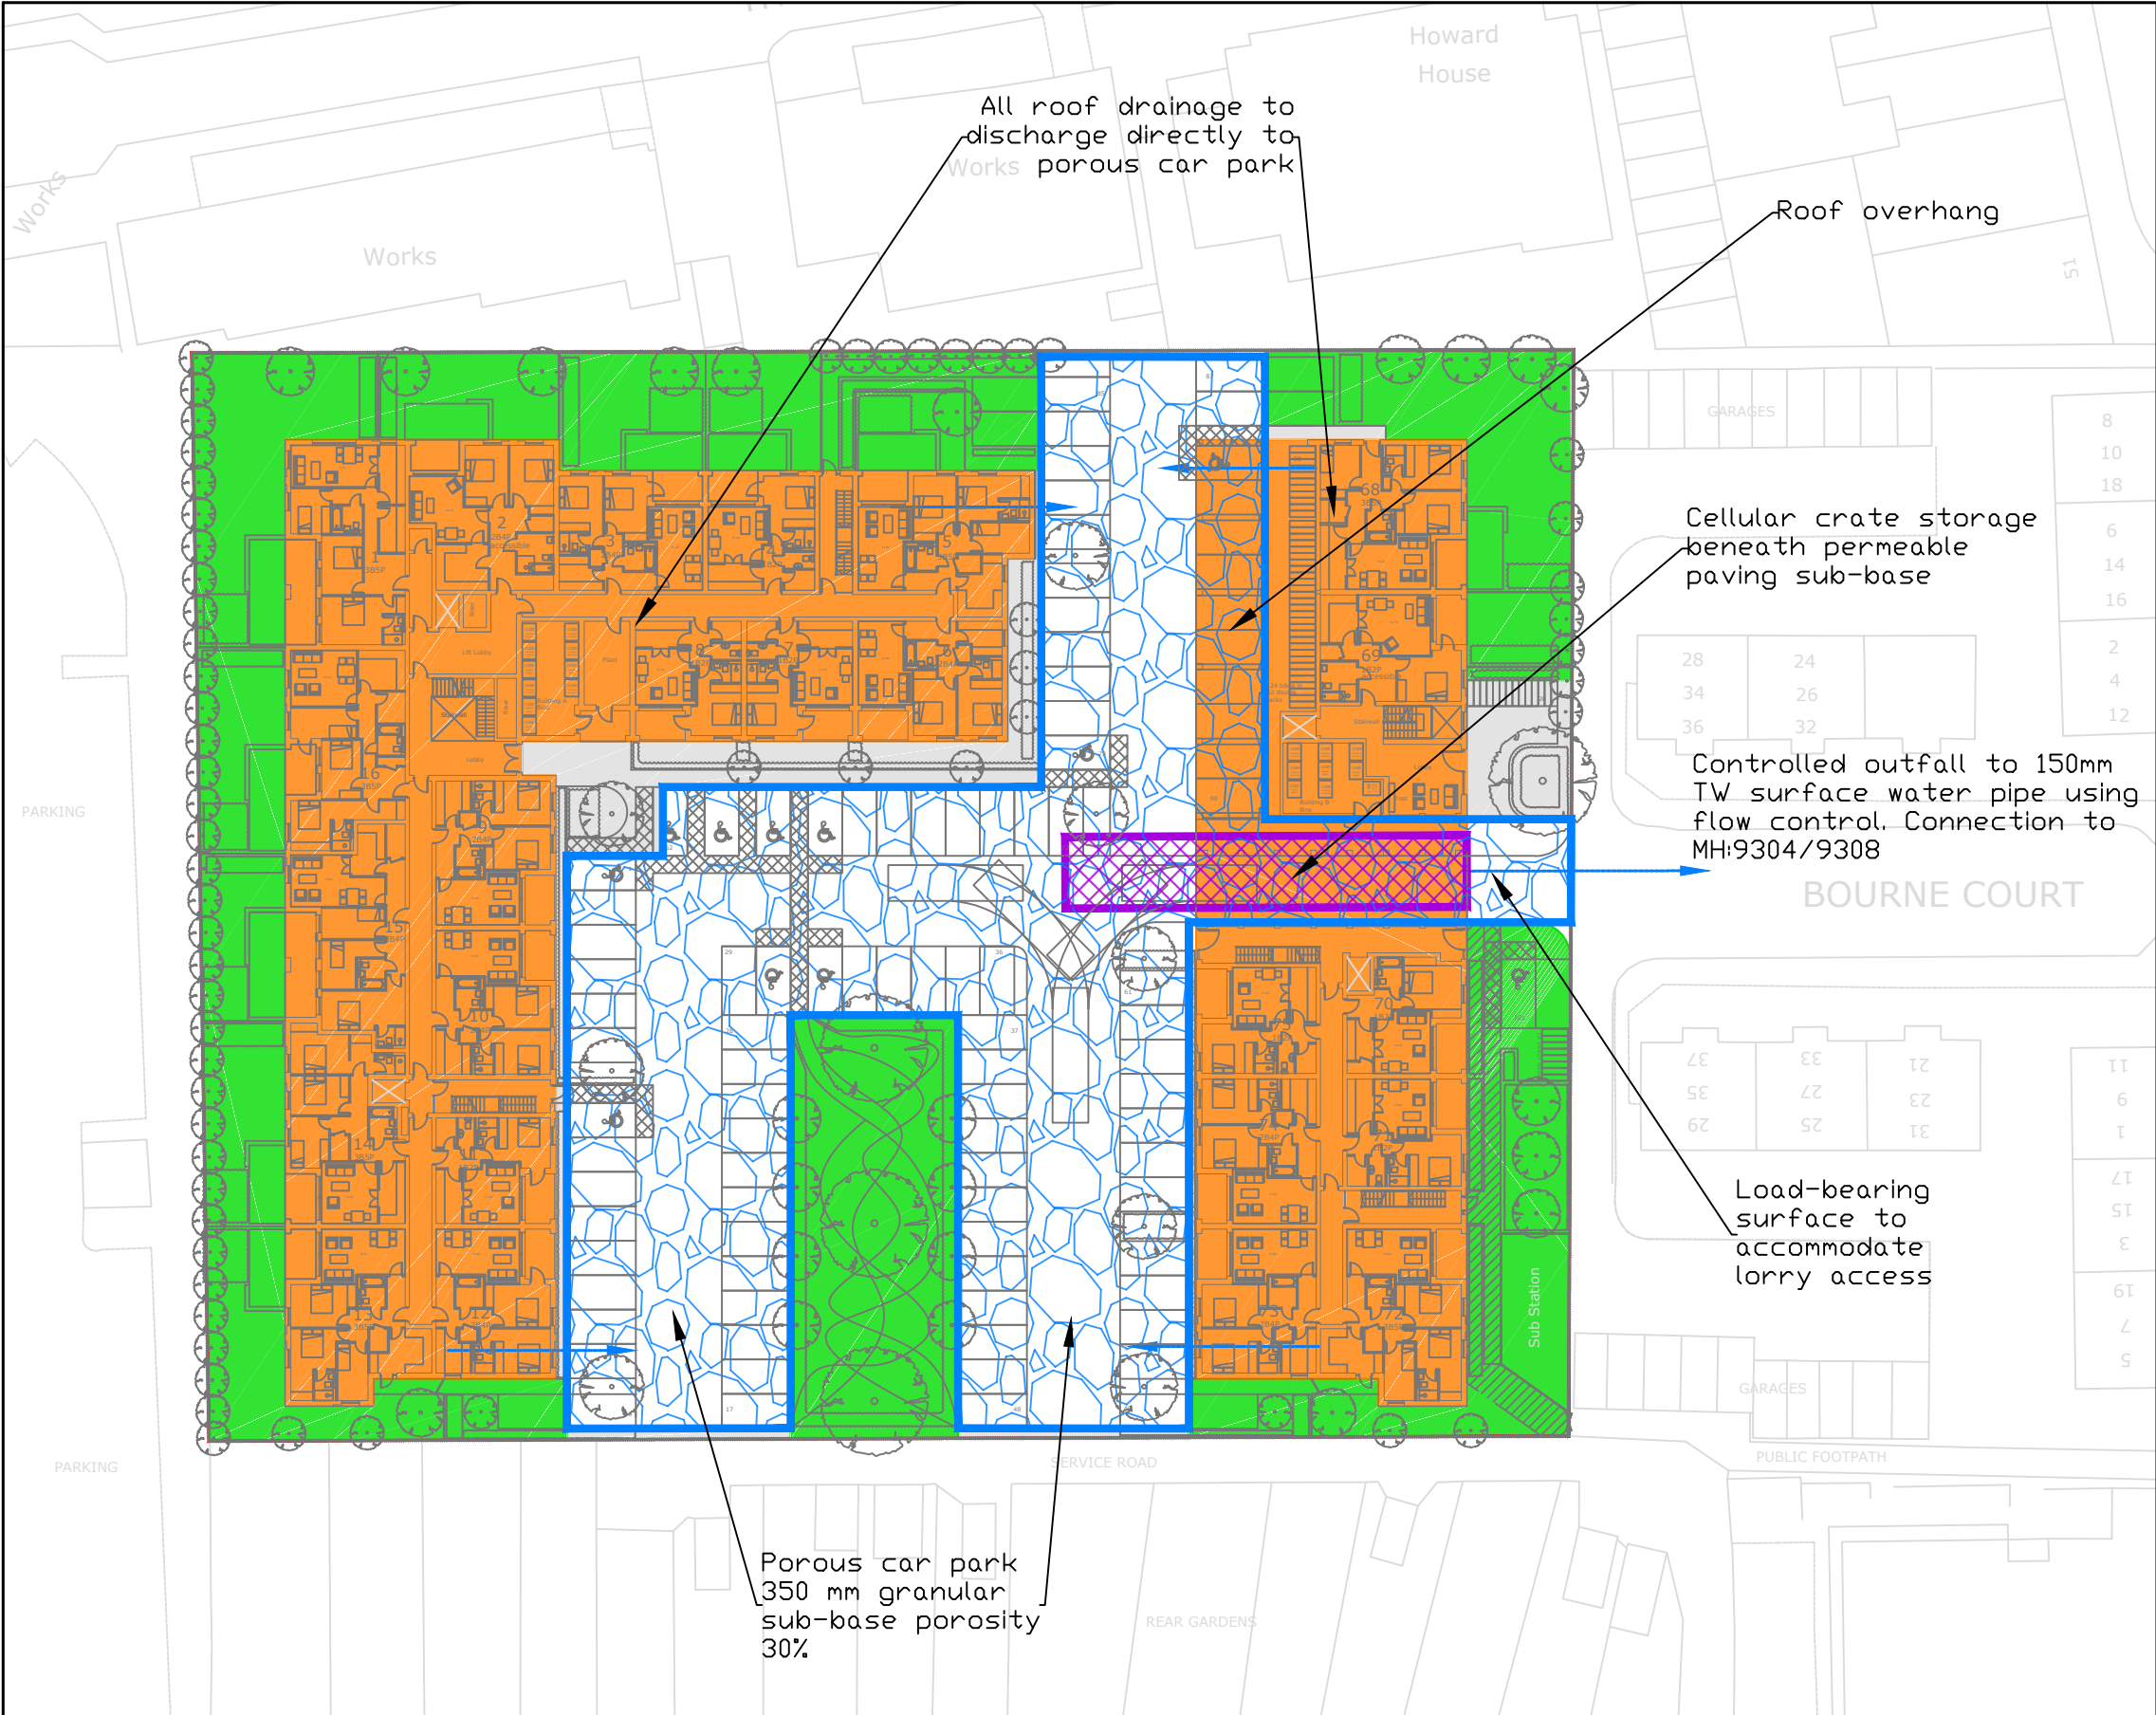

LEGEND

- SOFT LANDSCAPING
- ROOF
- HARDSTANDING
- GRANULAR SUB-BASE STORAGE
- CELLULAR STORAGE


SuDS Strategy

SuDS strategy is to reduce surface water to three times the Greenfield runoff rate of 29.9 l/s post development.

The proposals are to include permeable paving within the onsite road network and car parking. A granular sub-base of 350mm will underlie the permeable paving.

Additional attenuation storage to be provided in geocellular tank beneath the pavement sub-base.

Surface water will be collected and have a controlled outfall to the Thames Water surface water sewer within Bourne Court.

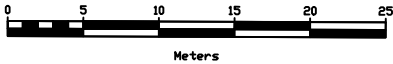

Rev	Date	Amendments	Drawn/Approved

Client	Clearview Homes Ltd	Drawing No	18039-SK01
Job Title	Bourne Court Hillingdon	Rev	-
Drawing Title	Drainage strategy	Scale	NTS
		Date	01/08/18
		Drawn by	GE
		Checked by	CB
		Approved by	