


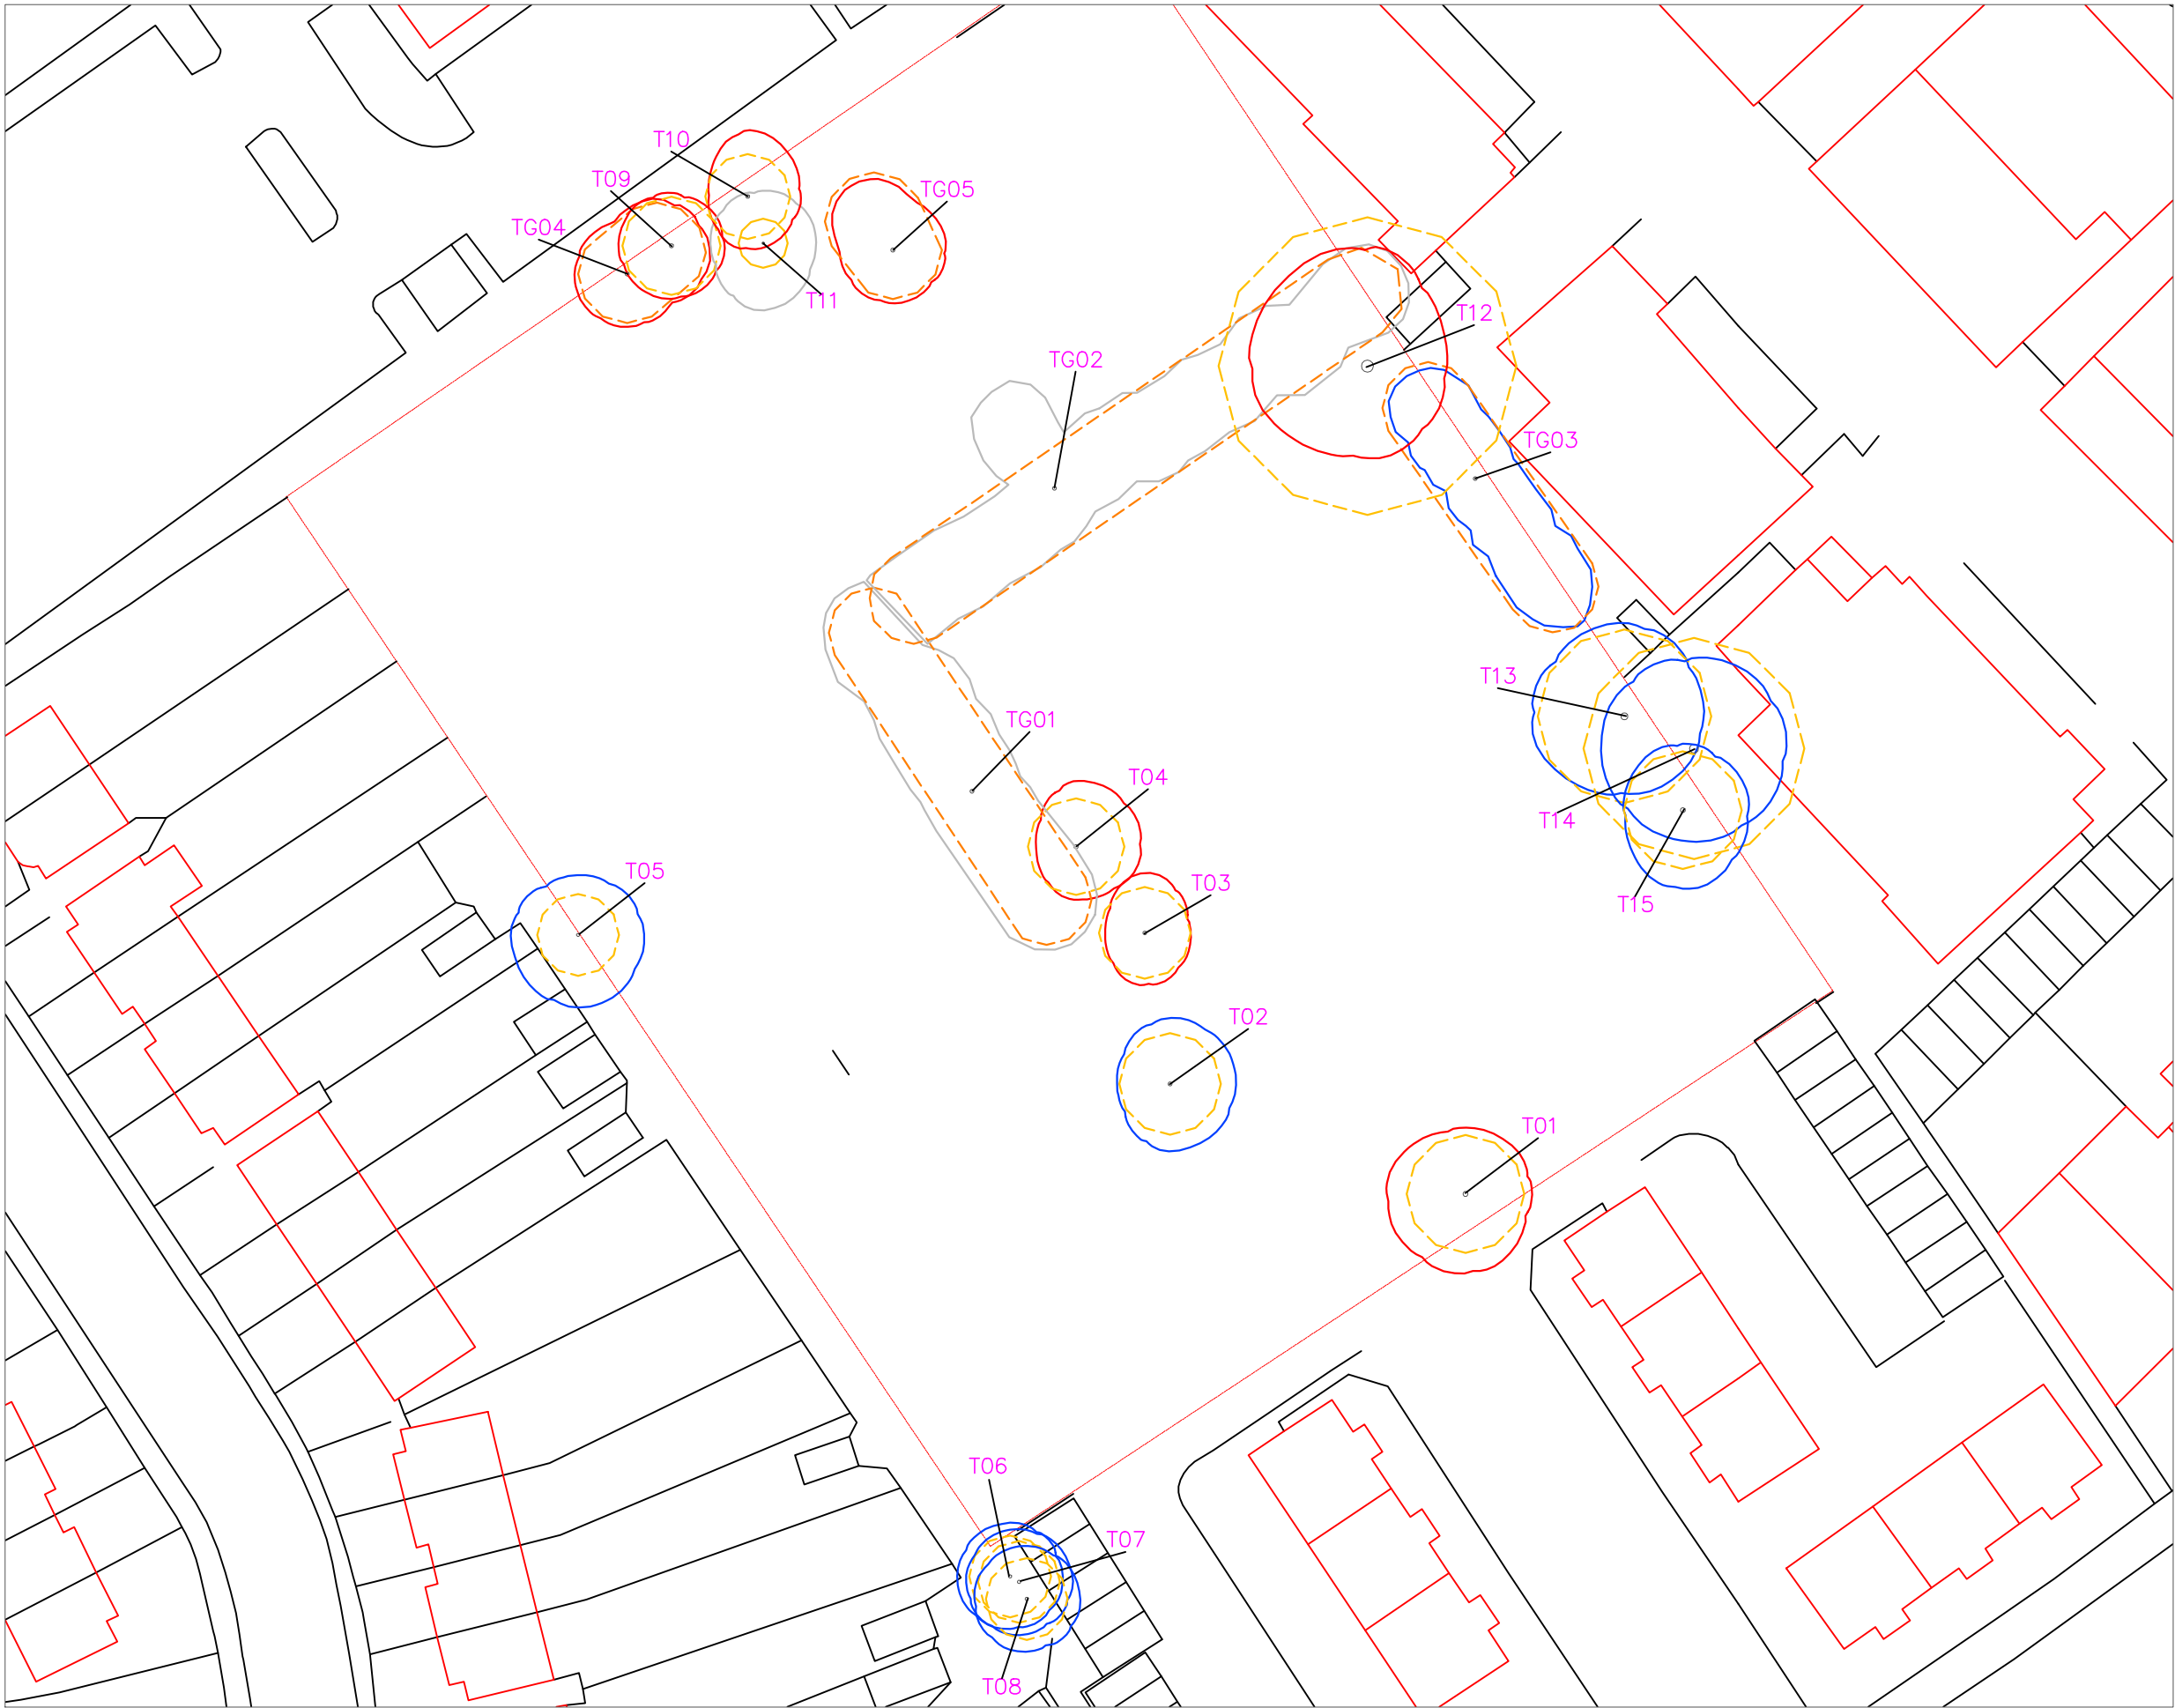



KEY

-  Category A Trees
-  Category B Trees
-  Category C Trees
-  Category U Trees
-  Root Protection Areas – Individual tree
-  Root Protection Areas – Groups/ Hedges

Status: FINAL



Writtle Forest Consultancy Limited

Redindyke Farm, Ivy Barns Lane,
Margaretting, Ingatestone, Essex,
CM4 0PU.
Telephone : 01277 355970
Website : www.writtleforest.co.uk



Client: Clearview Residential Limited

Project: Bourne Court, Ruislip.

Title: Tree Constraints Plan.

Date: 26.07.18 Original Paper
Scale: 1:500 Size: A3

Drawn:J.M Checked: Job Ref:3162

Figure
Number: 001 Rev: A