


LON BORO OF HILLINGDON
RECEIVED
22 JAN 2015
PLANNING & TRANSPORTATION
GROUP

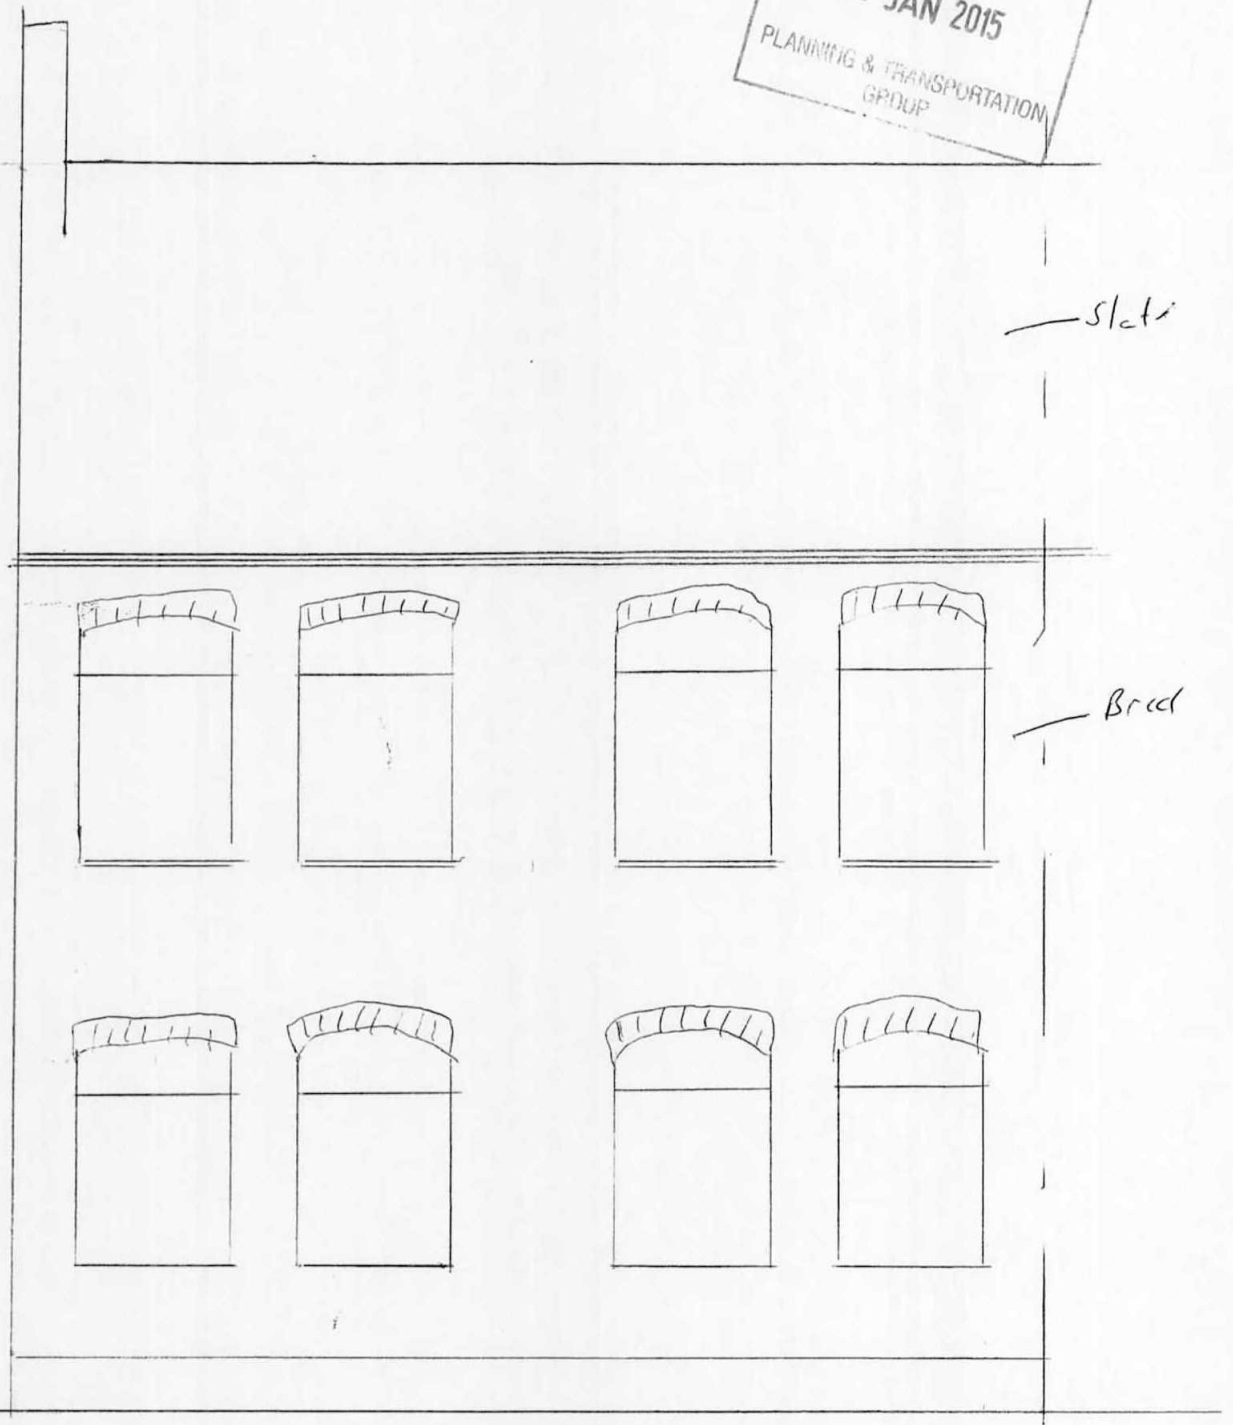

FRONT ELEVATION AT 132 HALLOWELL ROAD NORTHWOOD.
1:50