
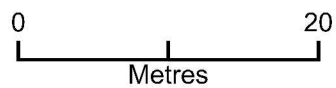


Block plan

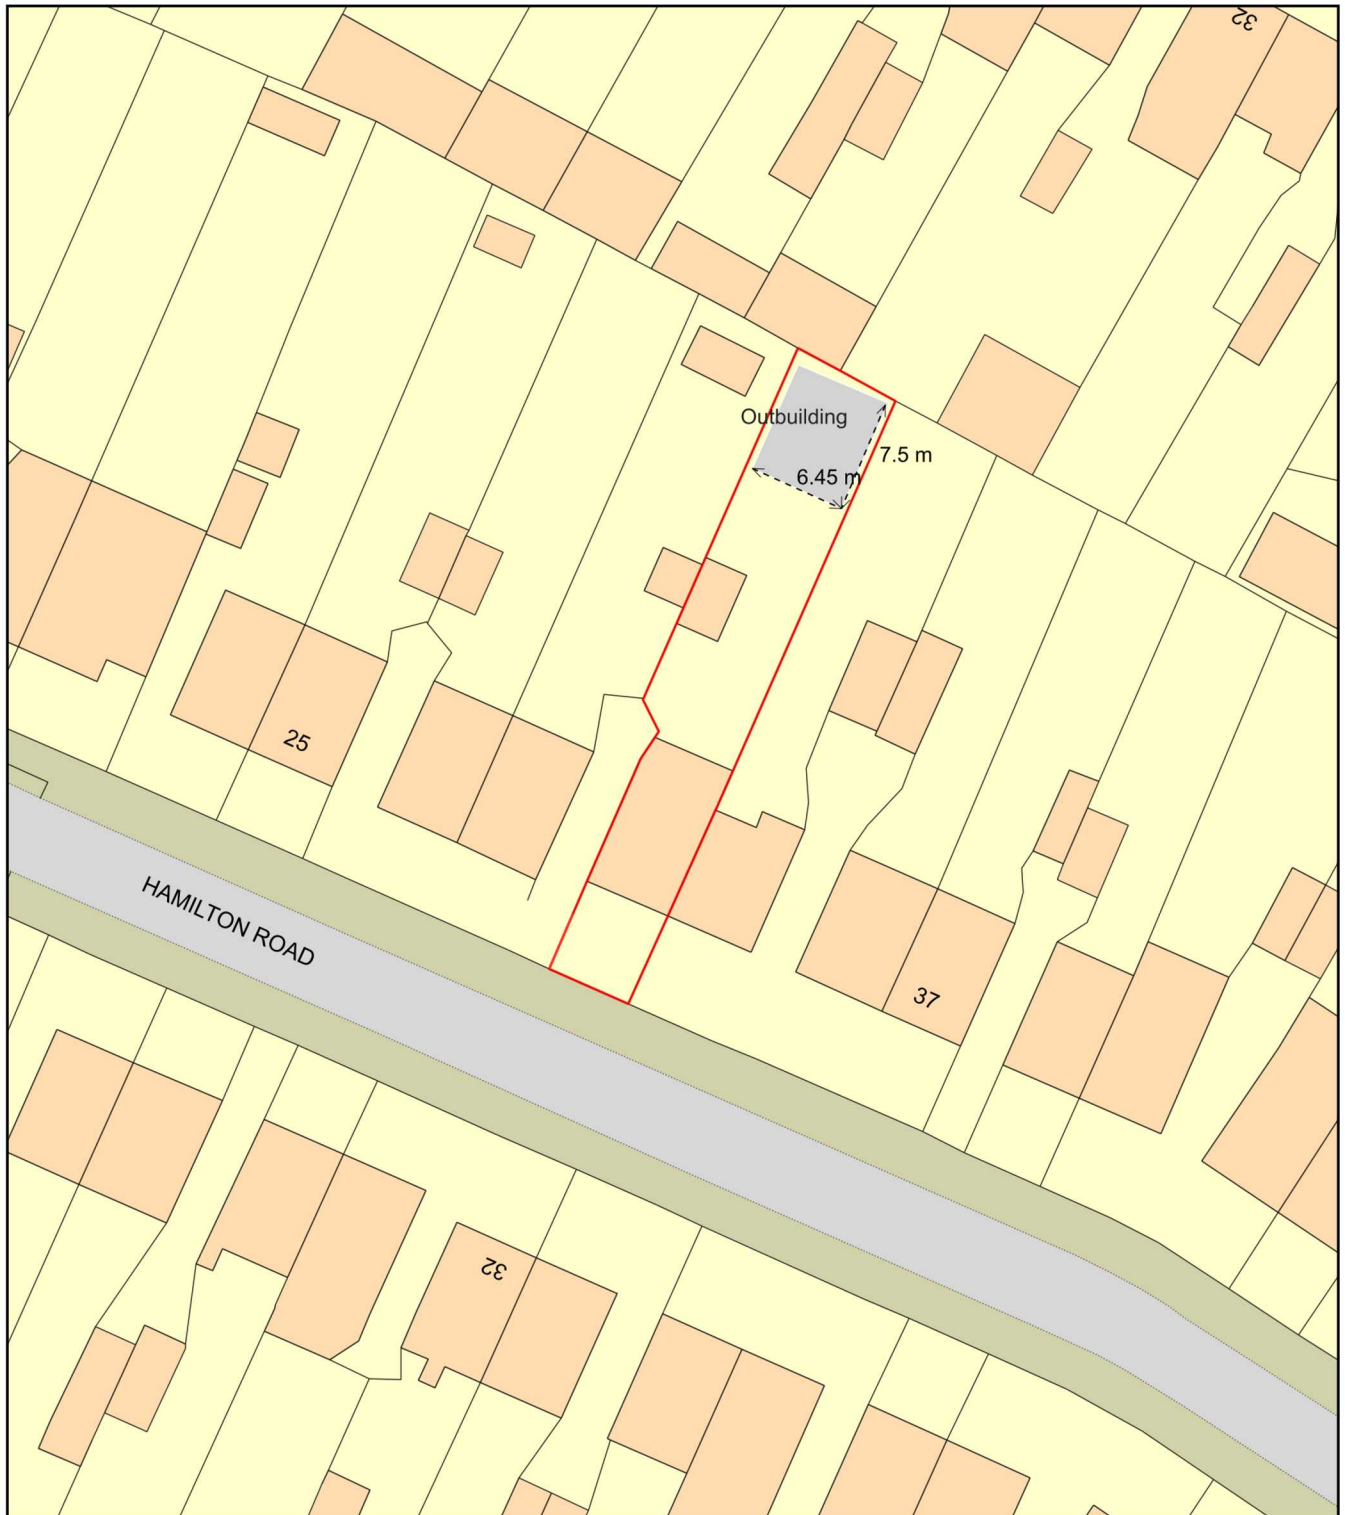

Plan Produced for: Mr Ladher

Date Produced: 22 Apr 2020

Plan Reference Number: TQRQM20113144926761

Scale: 1:500 @ A4