


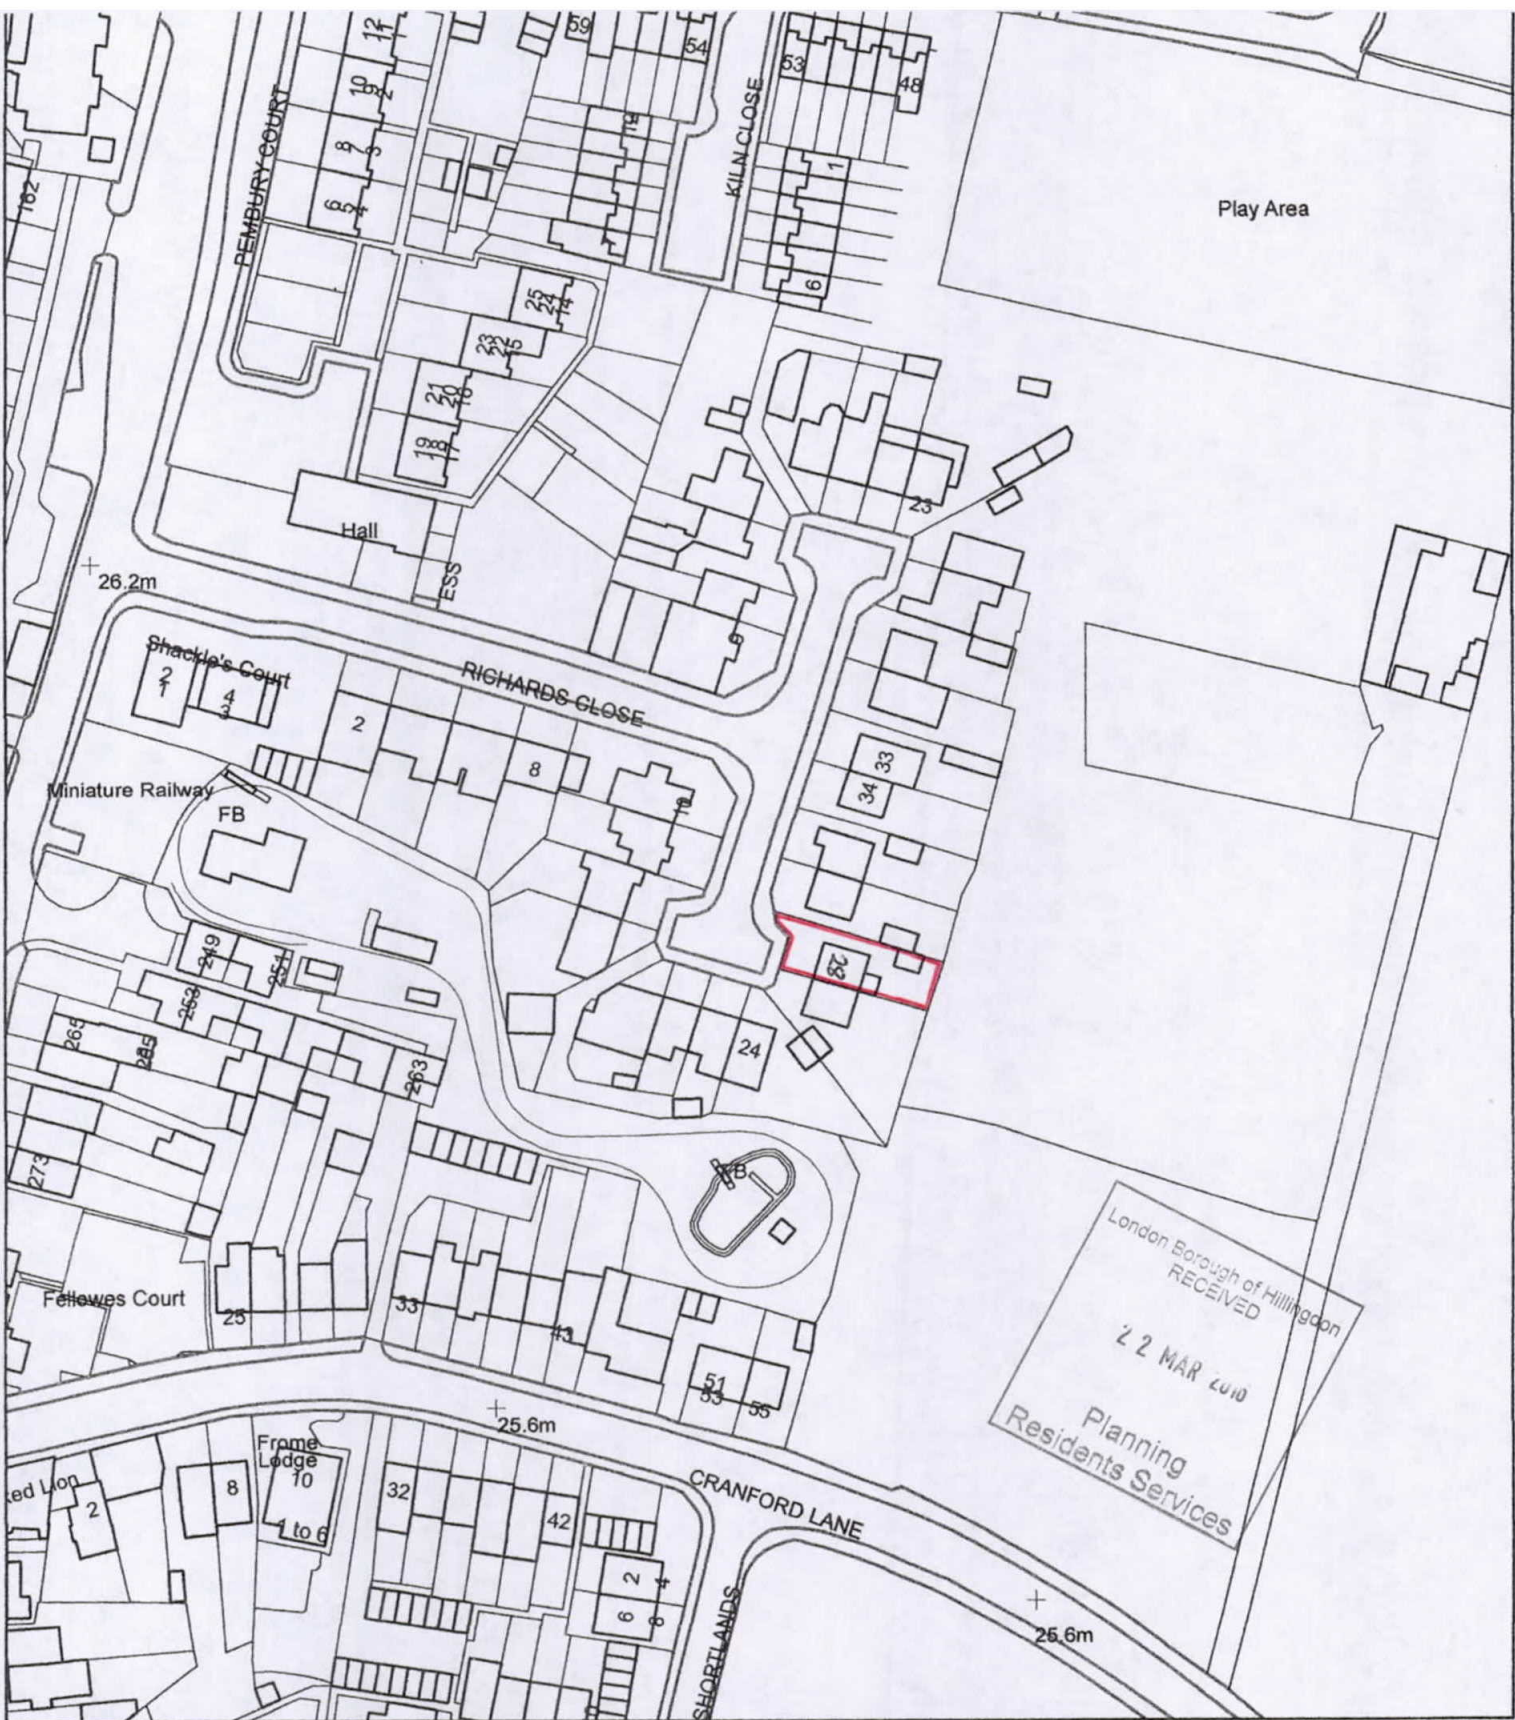

LOCATION PLAN

28 RICHARDS CLOSE
HAYES
UB3 5EA

SCALE 1:1250

