


KEY:

	EXISTING HIGHWAY BOUNDARY
	NEW PCC KERBS
	PROPOSED BLISTER TACTILE PAVING
	EXISTING GULLIES

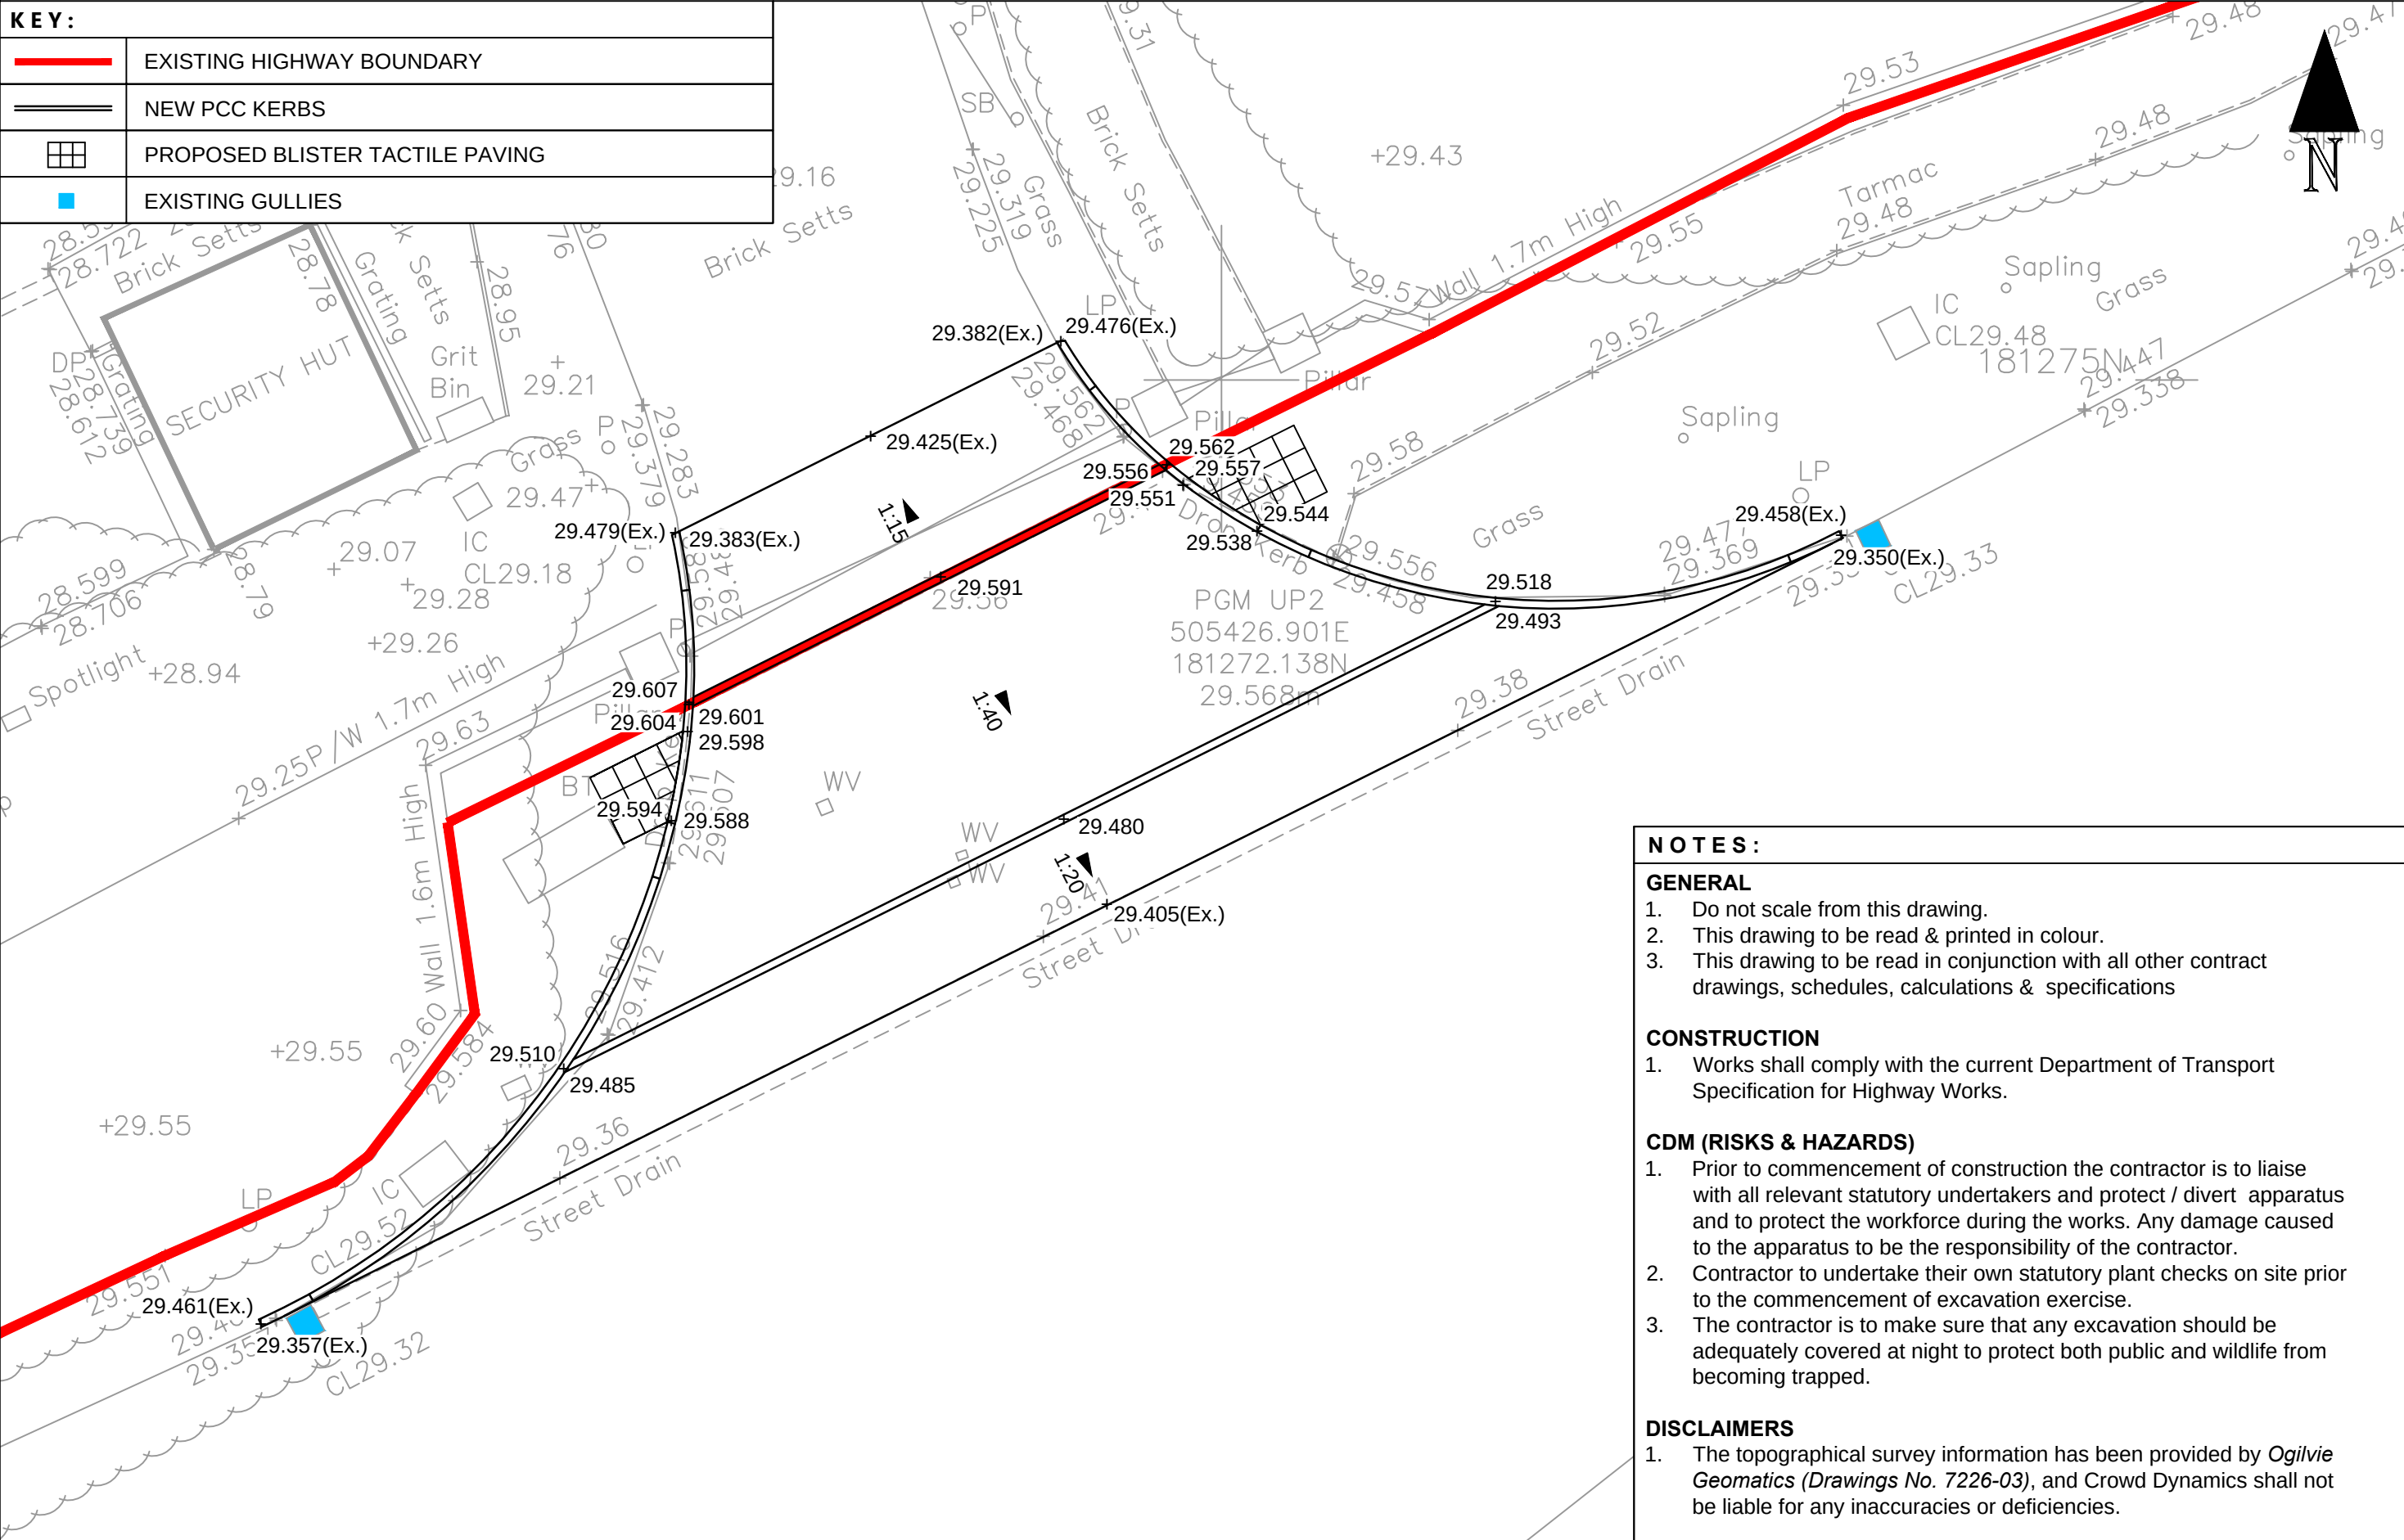

NOTES:

GENERAL

1. Do not scale from this drawing.
2. This drawing to be read & printed in colour.
3. This drawing to be read in conjunction with all other contract drawings, schedules, calculations & specifications

CONSTRUCTION

1. Works shall comply with the current Department of Transport Specification for Highway Works.

CDM (RISKS & HAZARDS)

1. Prior to commencement of construction the contractor is to liaise with all relevant statutory undertakers and protect / divert apparatus and to protect the workforce during the works. Any damage caused to the apparatus to be the responsibility of the contractor.
2. Contractor to undertake their own statutory plant checks on site prior to the commencement of excavation exercise.
3. The contractor is to make sure that any excavation should be adequately covered at night to protect both public and wildlife from becoming trapped.

DISCLAIMERS

1. The topographical survey information has been provided by *Ogilvie Geomatics (Drawings No. 7226-03)*, and Crowd Dynamics shall not be liable for any inaccuracies or deficiencies.



Crowd Dynamics International Ltd
Southbank Technopark
90 London Road
London SE1 6LN
Tel: +44 (0) 20 7922 8861

PRELIMINARY

Project Title: Union Park, Uxbridge

Drawing No. DD/700

Drawing Title: S278 Highway Works
Proposed Spot Levels
and Gradients

Scale: 1:100 @ A3

Revision: 00

Date: 16.07.2017

Drawn by: DW

Checked by: BS

©Crown copyright 2014. All rights reserved. Licence number 100053515