


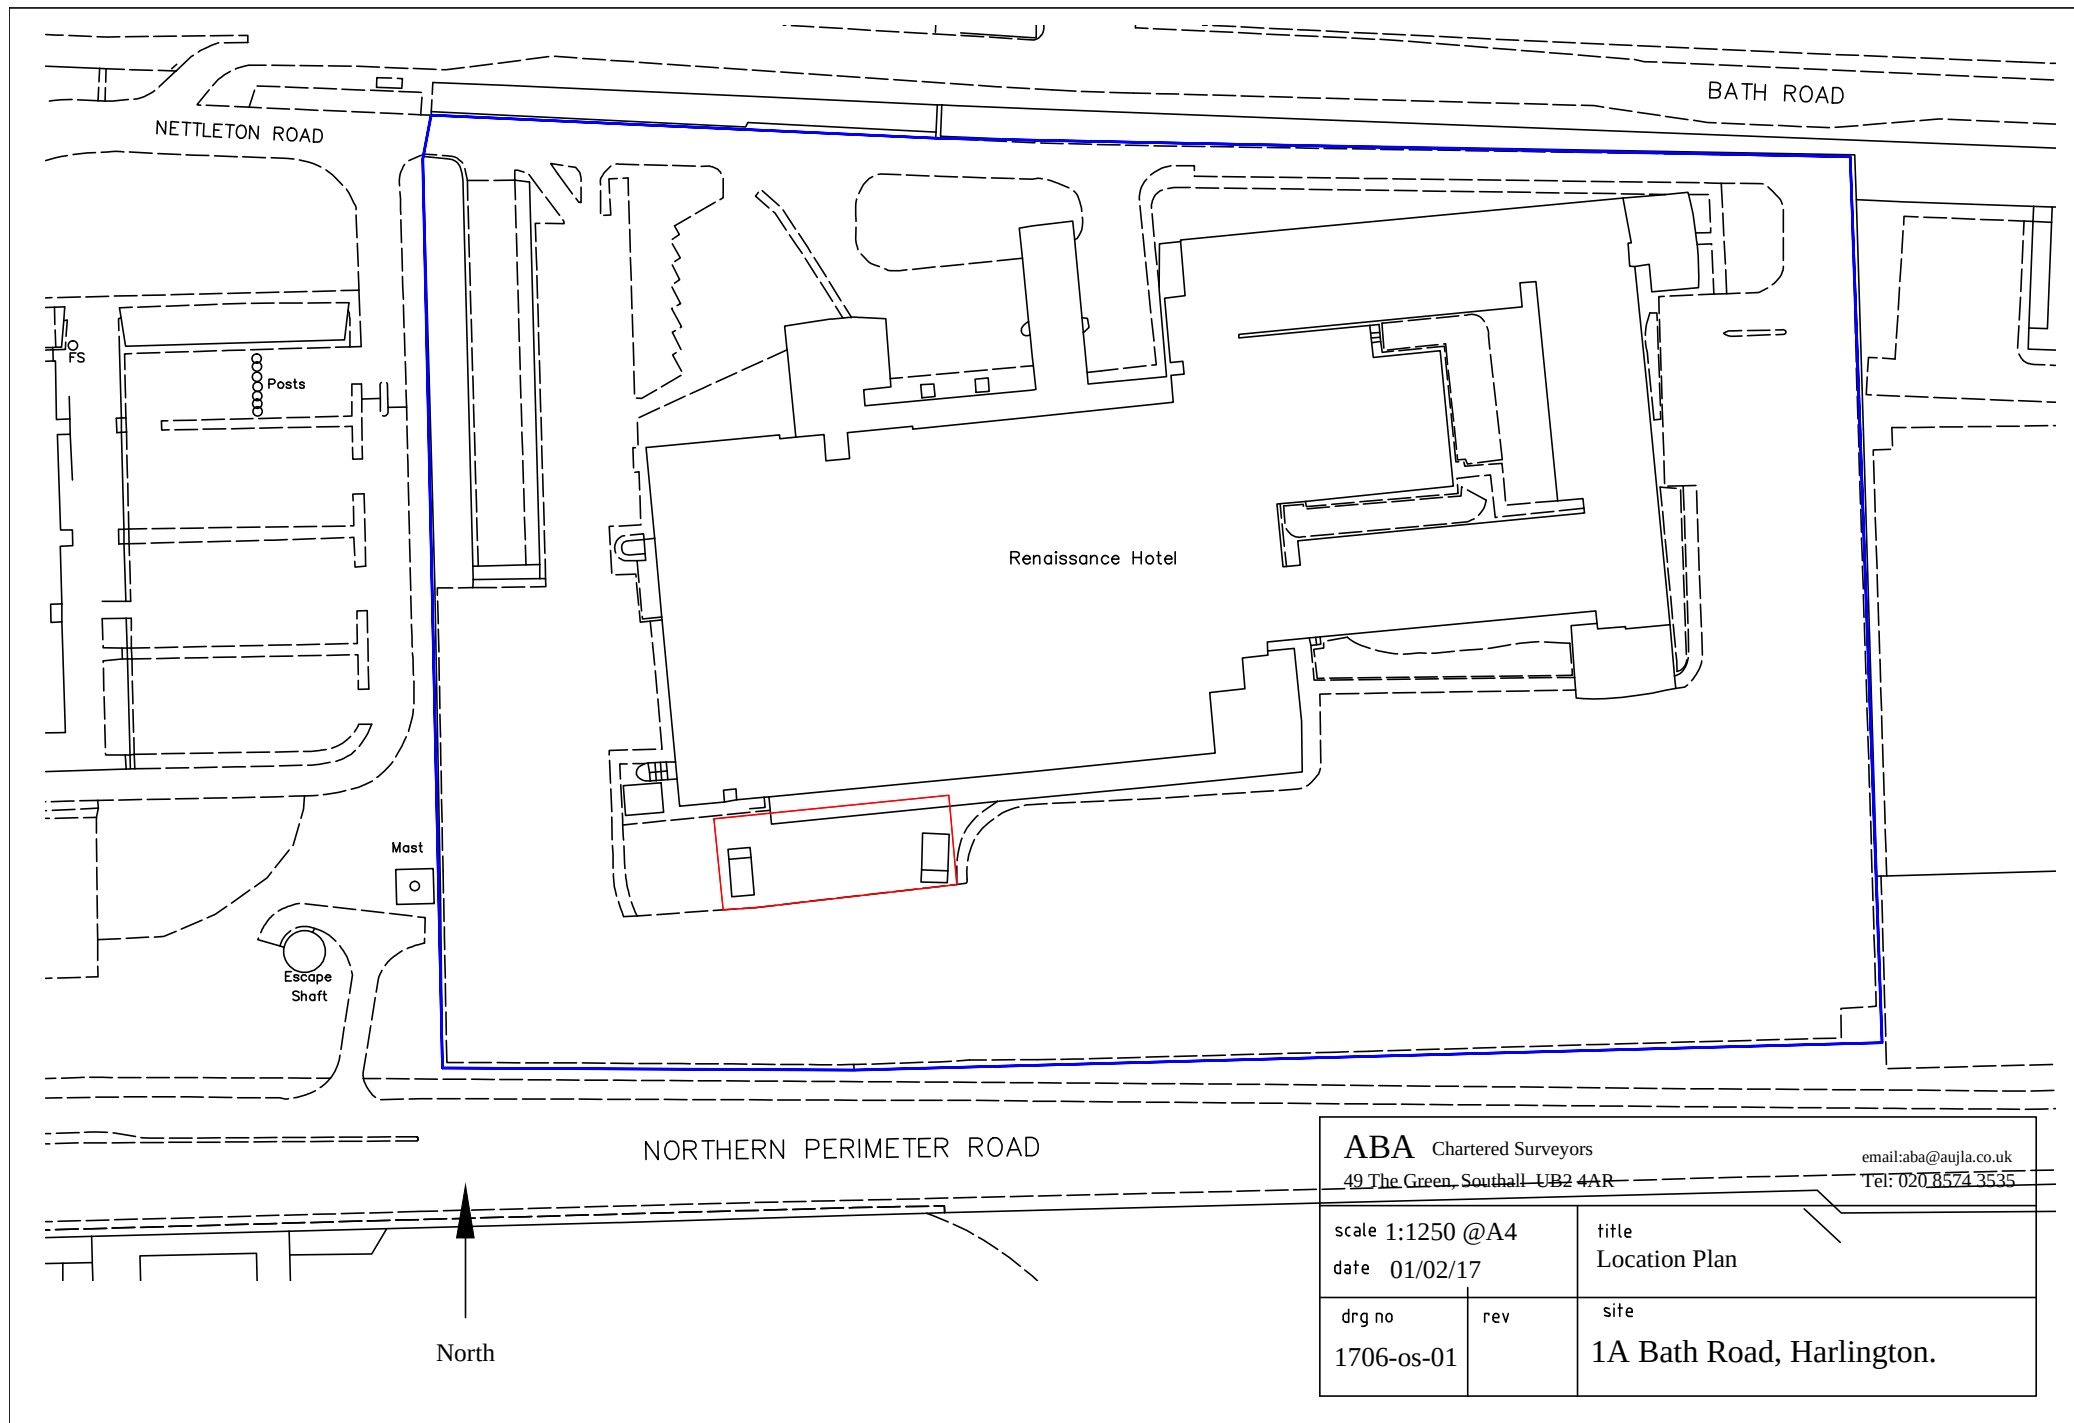

ABA Chartered Surveyors
49 The Green, Southall UB2 4AR

email: aba@aujla.co.uk
Tel: 020 8574 3535

scale 1:1250 @A4
date 01/02/17

title
Location Plan

drg no
1706-os-01

rev

site
1A Bath Road, Harlington.