


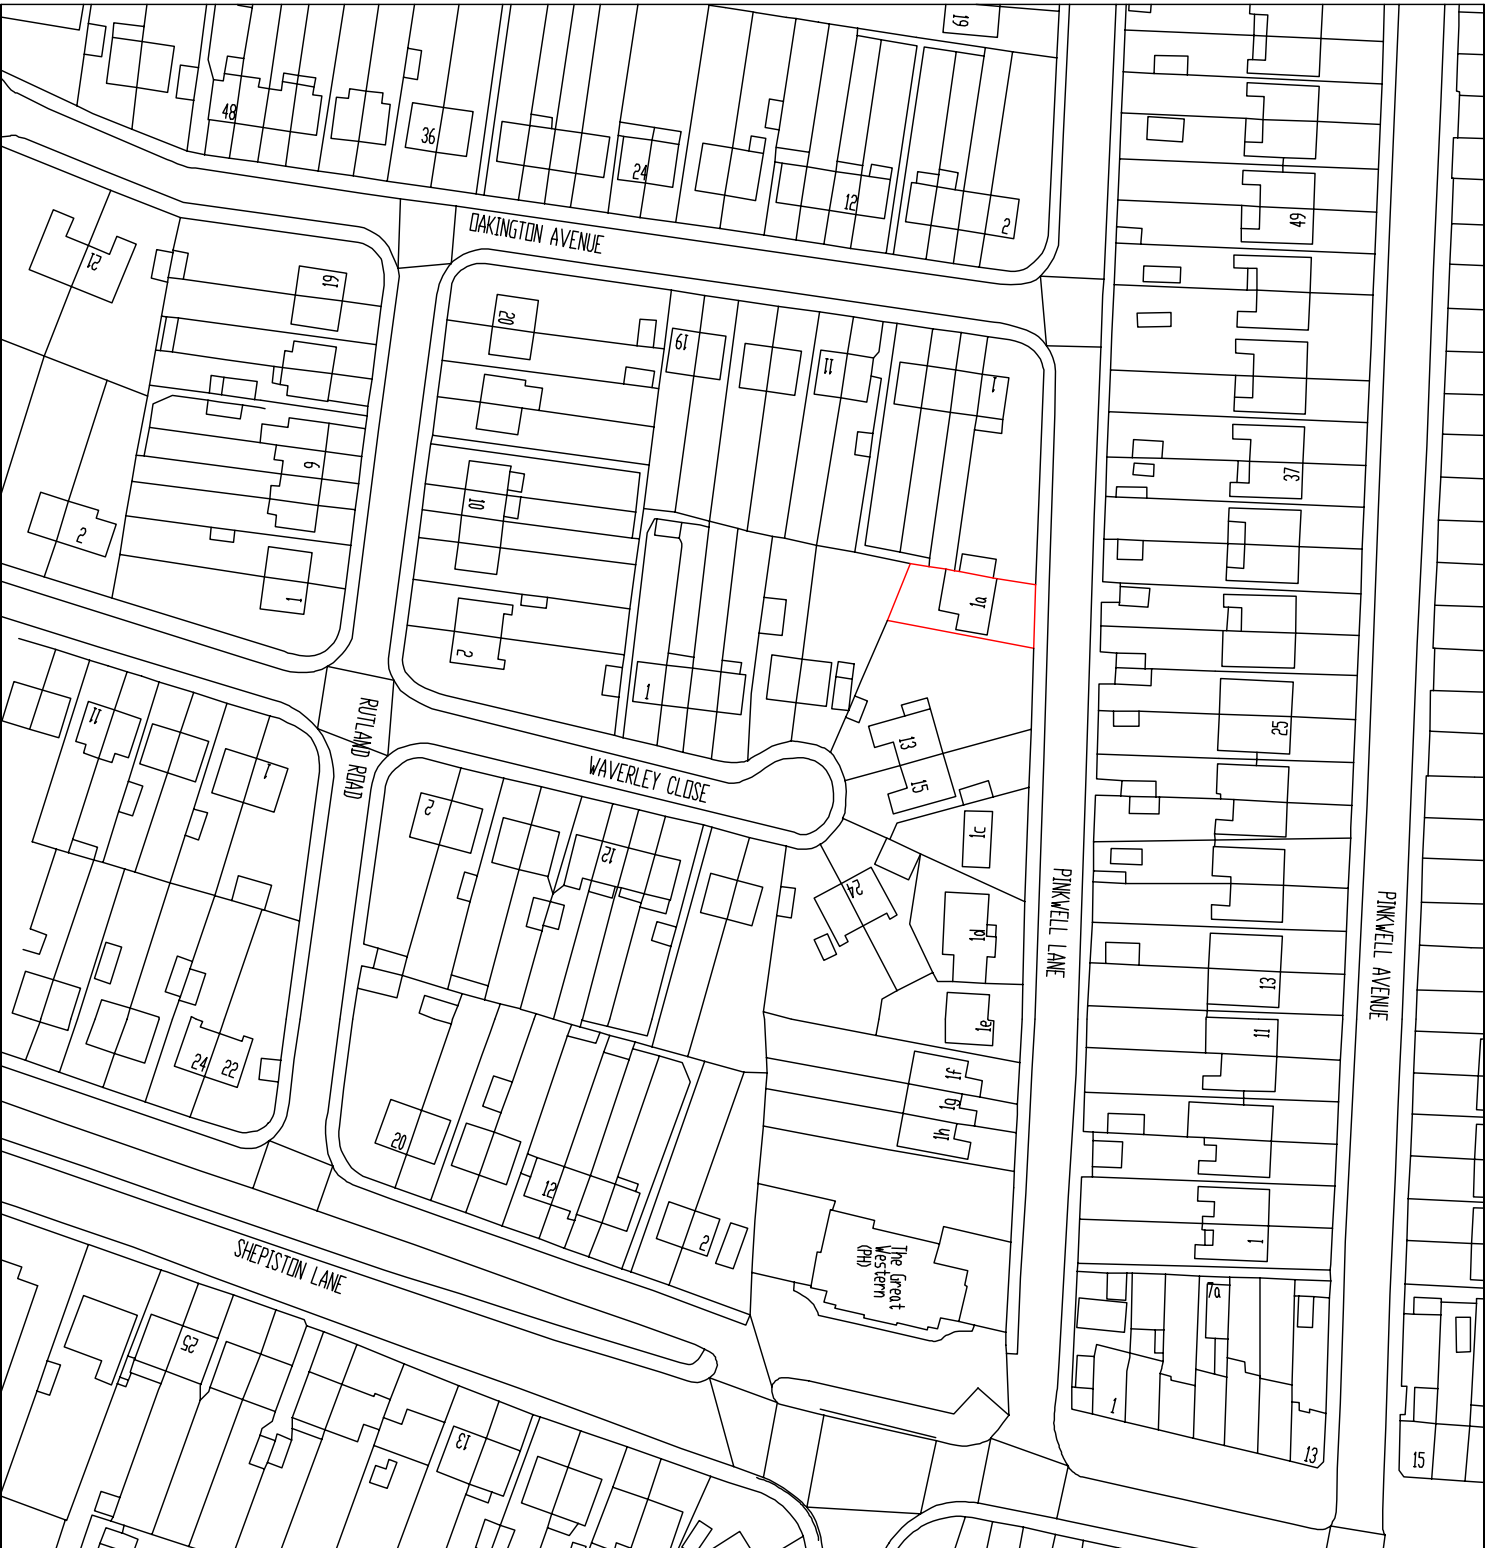

LOCATION PLAN
1A PINKWELL LANE
HAYES
MIDDLESEX UB3 1PD

SCALE 1:1250

