



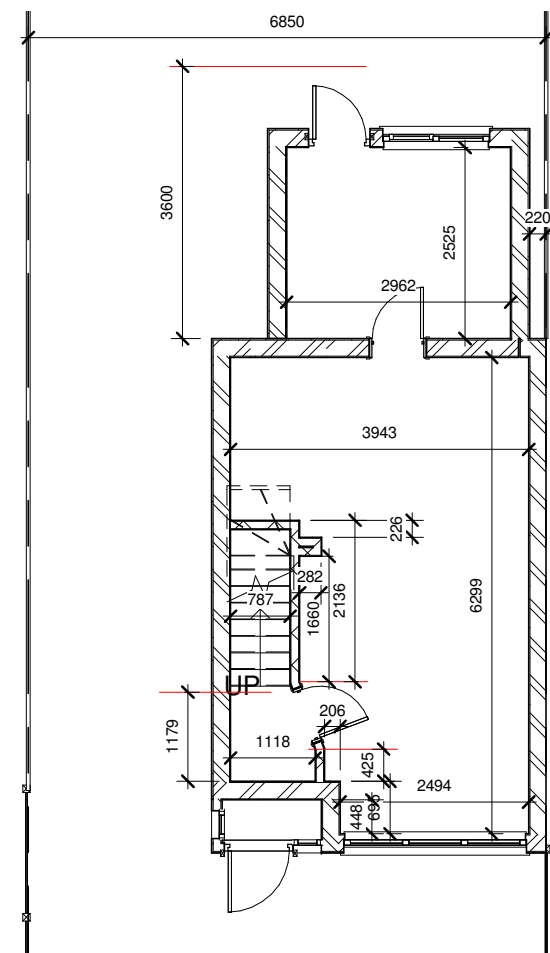

1 Ground Floor

1 : 100

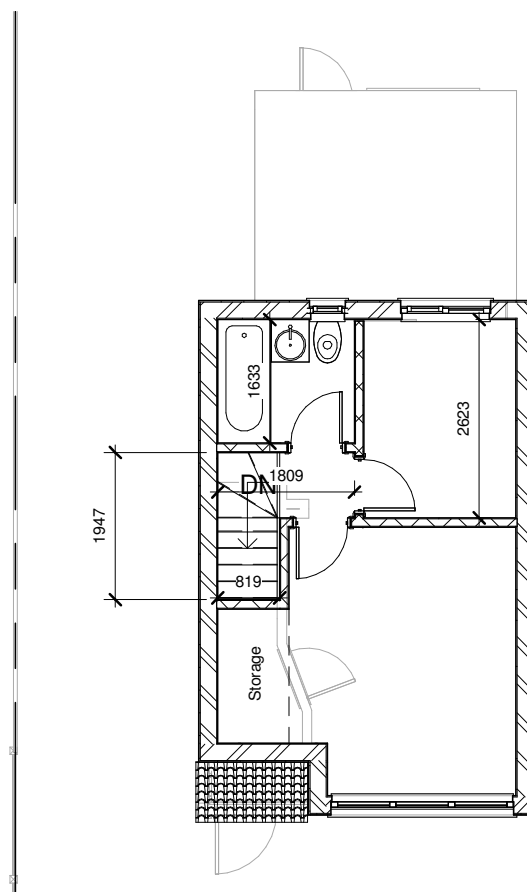


2 First Floor

1 : 100




4 Front Elevatoin

1 : 100

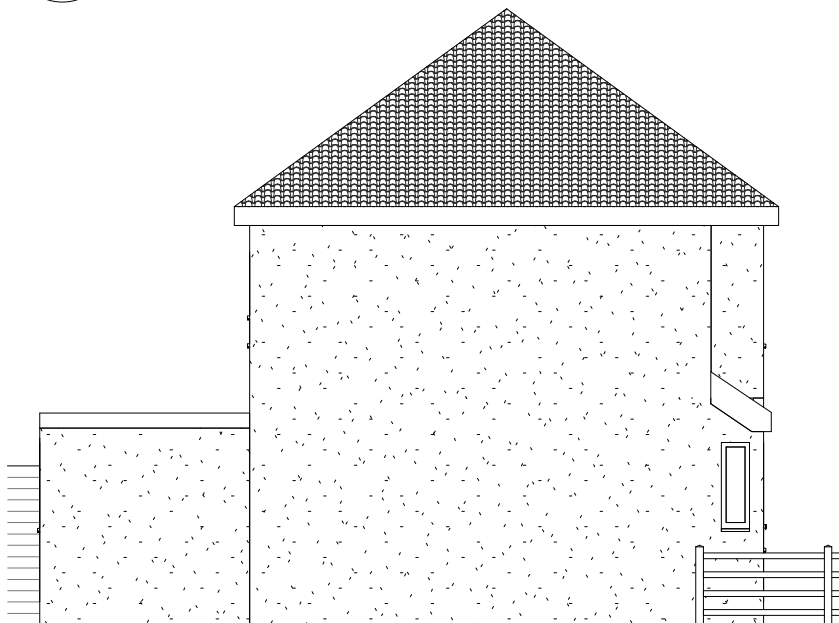


5 Left Elevation

1 : 100

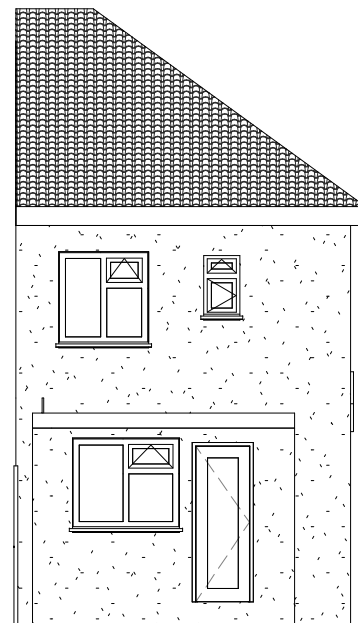


6 Rear Elevation

1 : 100

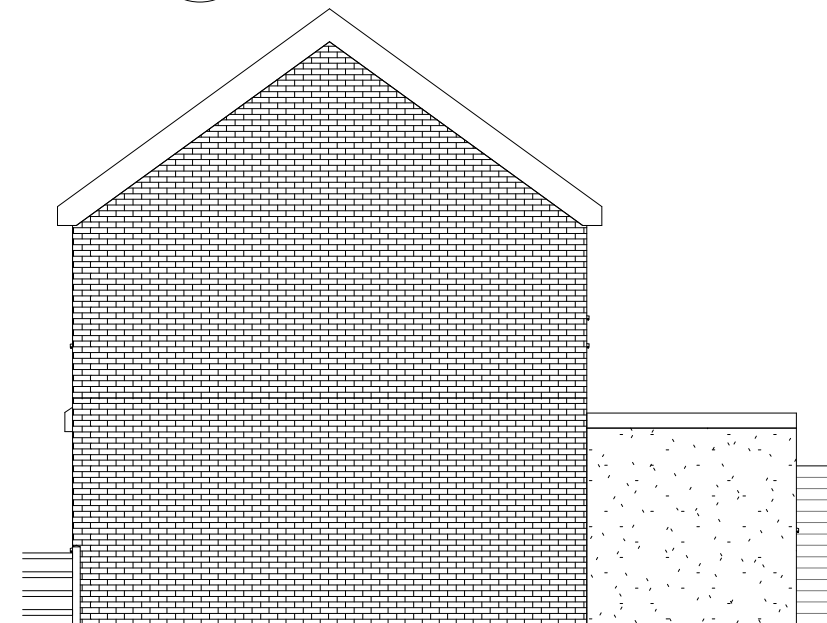

7 Right Elevation


1 : 100

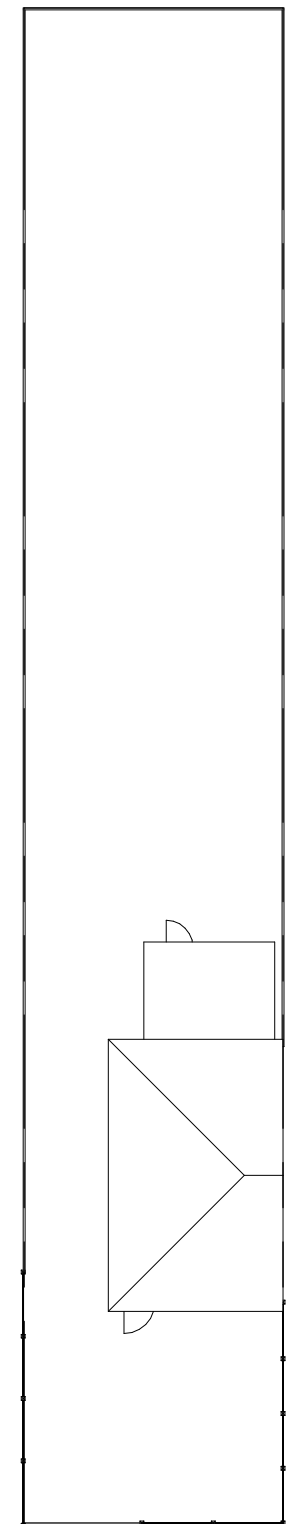

3 Site Plan

1 : 200

General Notes
The contractor must check all dimensions on site before commencing work and discrepancies must be immediately brought to the attention of OriginCustom Homes
All work must conform to current building regulations, BS Standards and NHBC standards
These drawings are to be read in conjunction with all relevant designer, engineer or specialist drawings and specifications.
All dimensions are in millimeters unless stated otherwise
All materials are to be used and installed in strict compliance with the relevant manufacturer's recommendations
The Drawings are not to be reproduced/copied by any party prior to written consent being issued by Origin Custom Homes.
All intellectual property remains ownership of Origin Custom Homes. Any use of drawings without appropriate fees being paid by client/third party will bear interest of contract value by 20% per month.

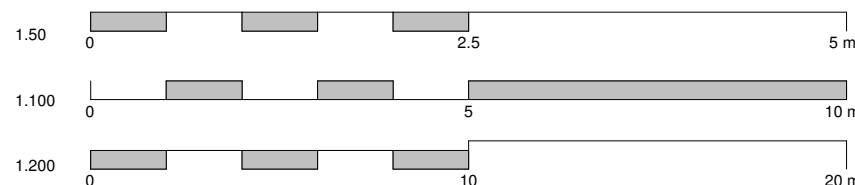

Design | Project Management | Build

www.origincustomhomes.com

Gursevak


68 Lynhurst Road

Existing

01/10/2018 11:01:37 AM

A101


Document (A3)

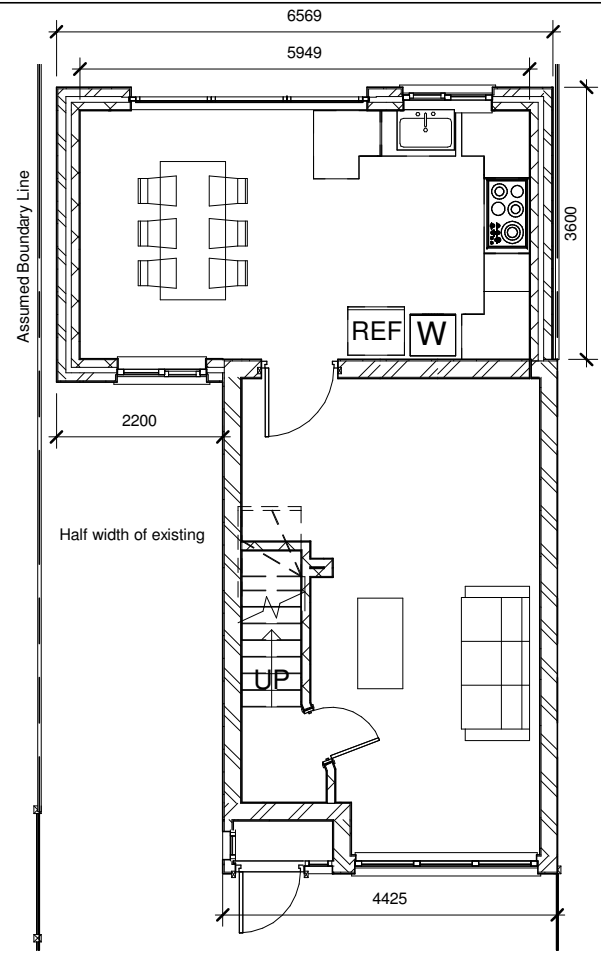

1

Ground Floor

1 : 100

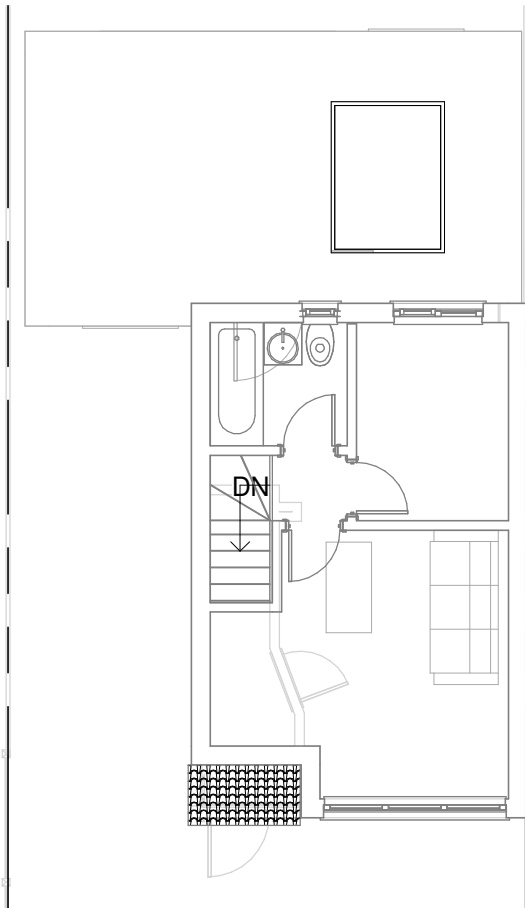

2

First Floor


1 : 100



4

Front Elevation


1 : 100

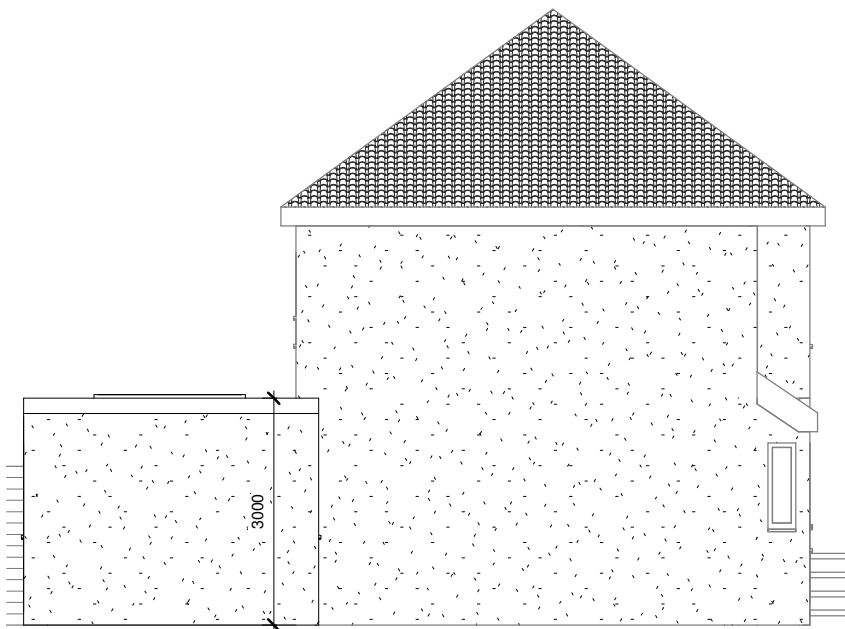

5

Left Elevation


1 : 100

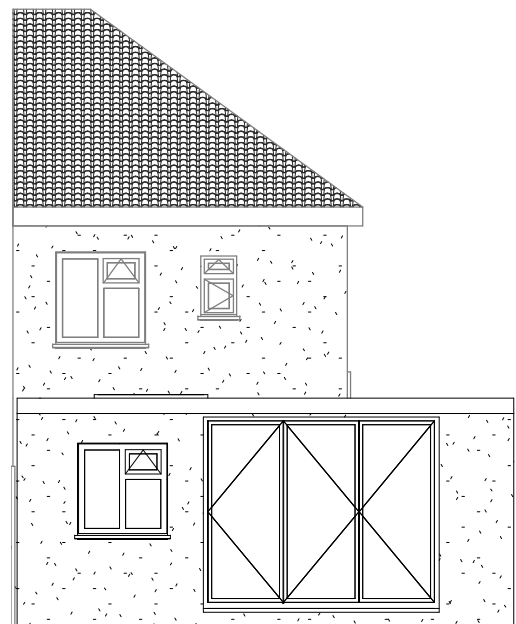

6

Rear Elevation


1 : 100

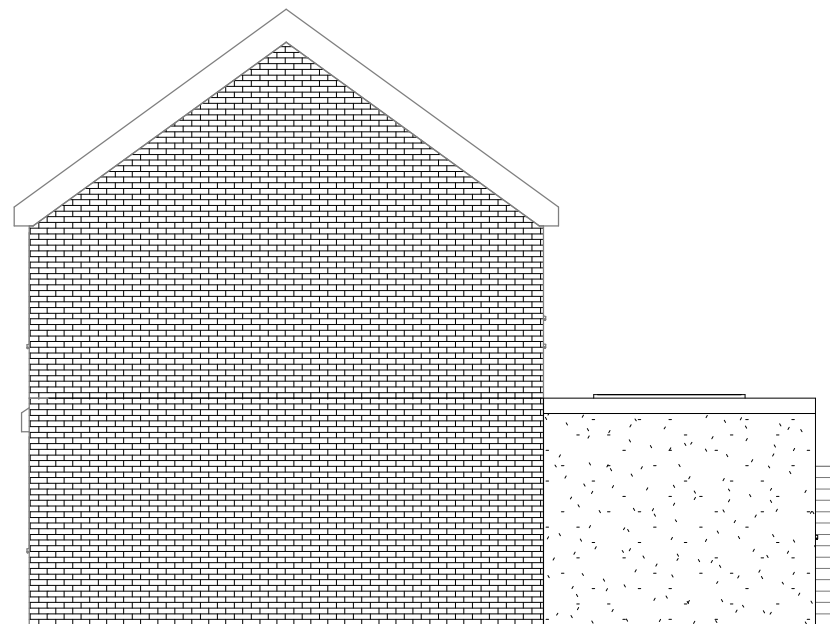

7

Right Elevation

1 : 100

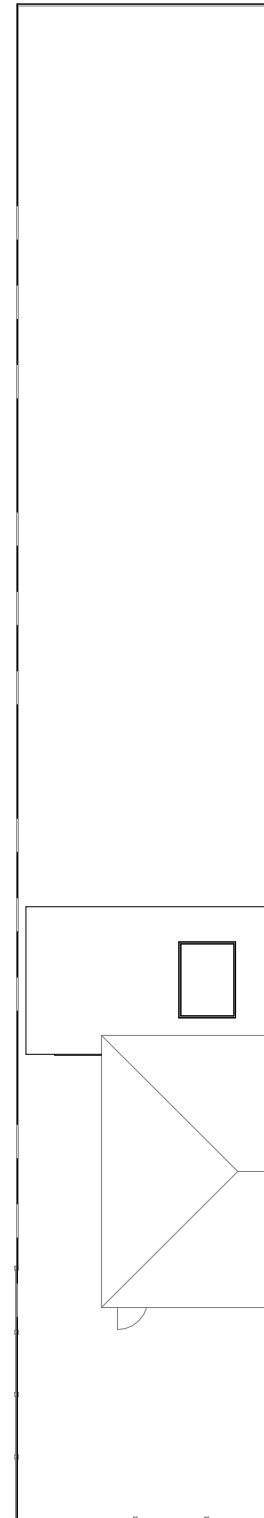


3

Site Proposed

1 : 200

General Notes
The contractor must check all dimensions on site before commencing work and discrepancies must be immediately brought to the attention of Origin Custom Homes
All work must conform to current building regulations, BS Standards and NHBC standards
These drawings are to be read in conjunction with all relevant designer, engineer or specialist drawings and specifications.
All dimensions are in millimeters unless stated otherwise
All materials are to be used and installed in strict compliance with the relevant manufacturer's recommendations
The Drawings are not to be reproduced/copied by any party prior to written consent being issued by Origin Custom Homes.
All intellectual property remains ownership of Origin Custom Homes. Any use of drawings without appropriate fees being paid by client/third party will bear interest of contract value by 20% per month.

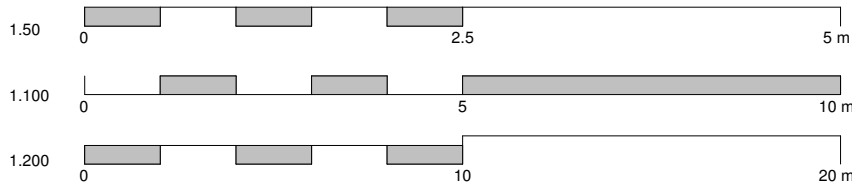

Design | Project Management | Build

www.origincustomhomes.com

Gursevak

68 Lynhurst Road

Proposed

01/10/2018 11:01:38 AM

A102

Document (A3)