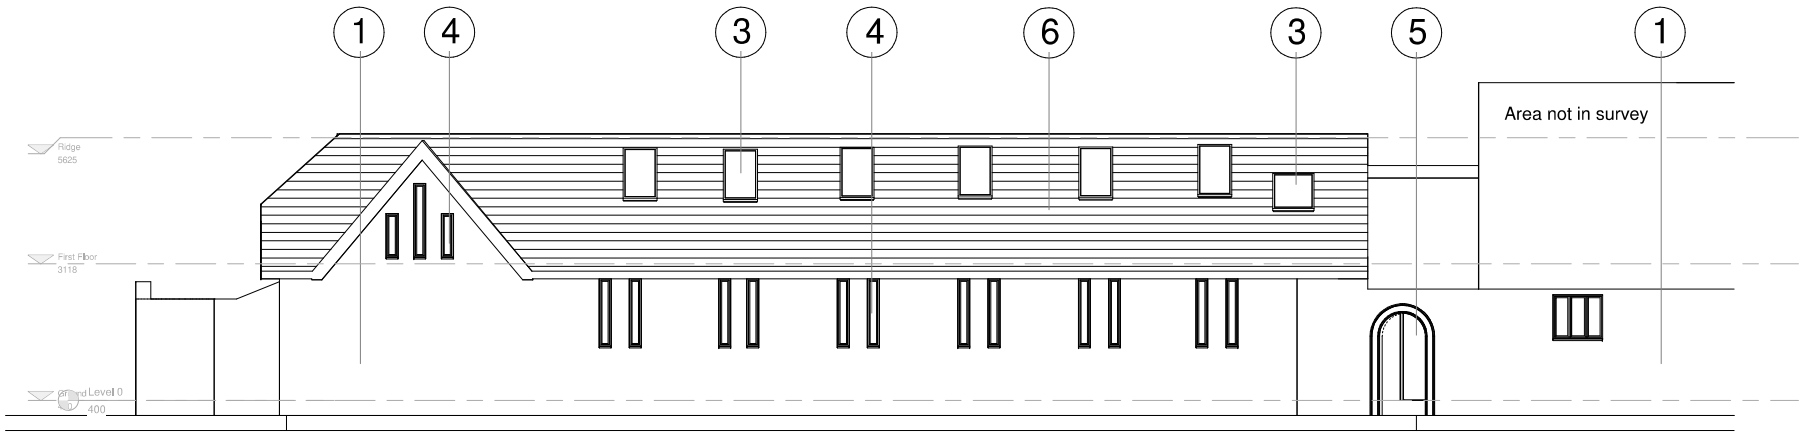

Existing West Elevation

1 : 50

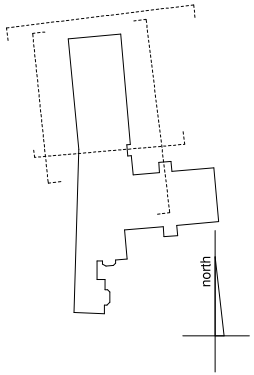

0m 1m 2m 3m 4m 5m

VISUAL SCALE 1:50

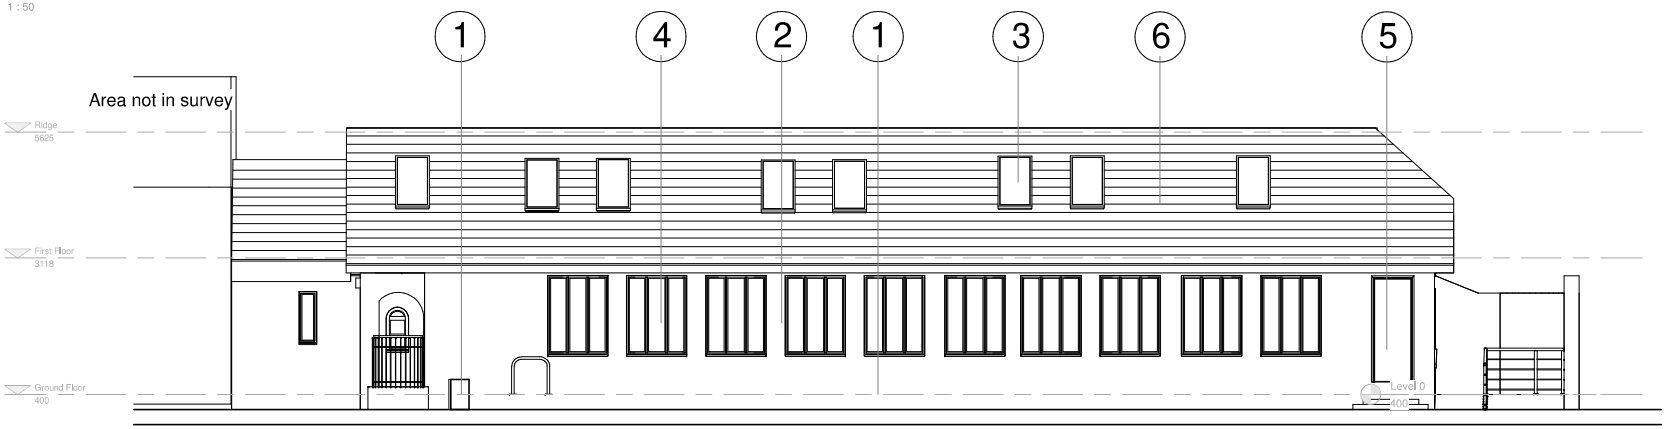

Existing East Elevation

1 : 50

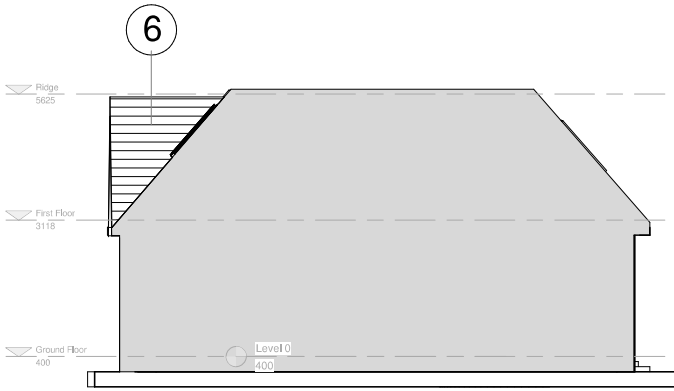

Existing North Elevation

1 : 50

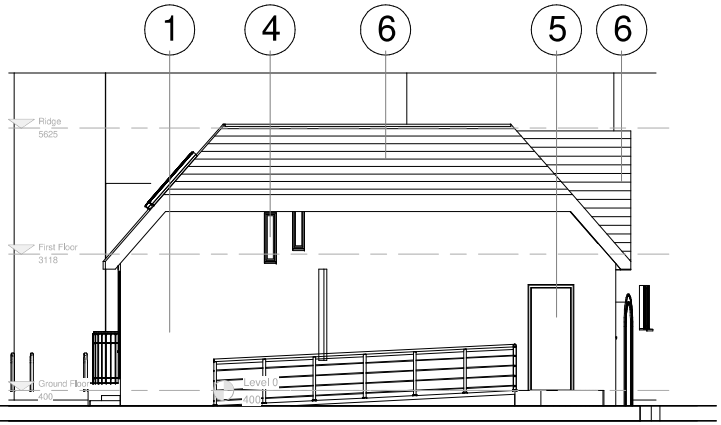

Existing South Elevation

1 : 50

MATERIALS SCHEDULE:

1. Multi Red Facing Brickwork
2. Protruding Brickwork Detailing
3. Existing Rooflights
4. Timber Windows
5. Timber Doors
6. Clay Roof Tiles

DRAWING REVISIONS

REV	DESCRIPTION	DATE	BY	CHK

NOTES

DO NOT SCALE, USE FIGURED DIMENSIONS ONLY.

ALL DIMENSIONS TO BE VERIFIED ON SITE PRIOR TO THE COMMENCEMENT OF ANY WORK OR THE PRODUCTION OF ANY SHOP DRAWING. ALL DISCREPANCIES TO BE REPORTED TO THE ARCHITECT.

THIS DRAWING IS TO BE READ IN CONJUNCTION WITH ALL RELATED ARCHITECTS AND ENGINEERS DRAWINGS AND ANY OTHER RELEVANT INFORMATION.

THIS DRAWING IS COPYRIGHT © OF DWA ARCHITECTS (LONDON) LTD.

DWA ARCHITECTS

DWA Architects (London) Ltd
Cyclops House
Link Business Park
York
United Kingdom
YO10 3JB

01904 544 400
dwa@dwa-architects.co.uk
www.dwa-architects.co.uk

CLIENT
Goldcare Homes

PROJECT
Cedar House

DRAWING TITLE
Existing Elevations

DRAWING STATUS
PLANNING

SCALE	DATE
As indicated @ A1	05/28/21
DRAWN BY	CHECKED BY
LDP	RM

JOB NO.	DWG NO.	REV
G2846	102	