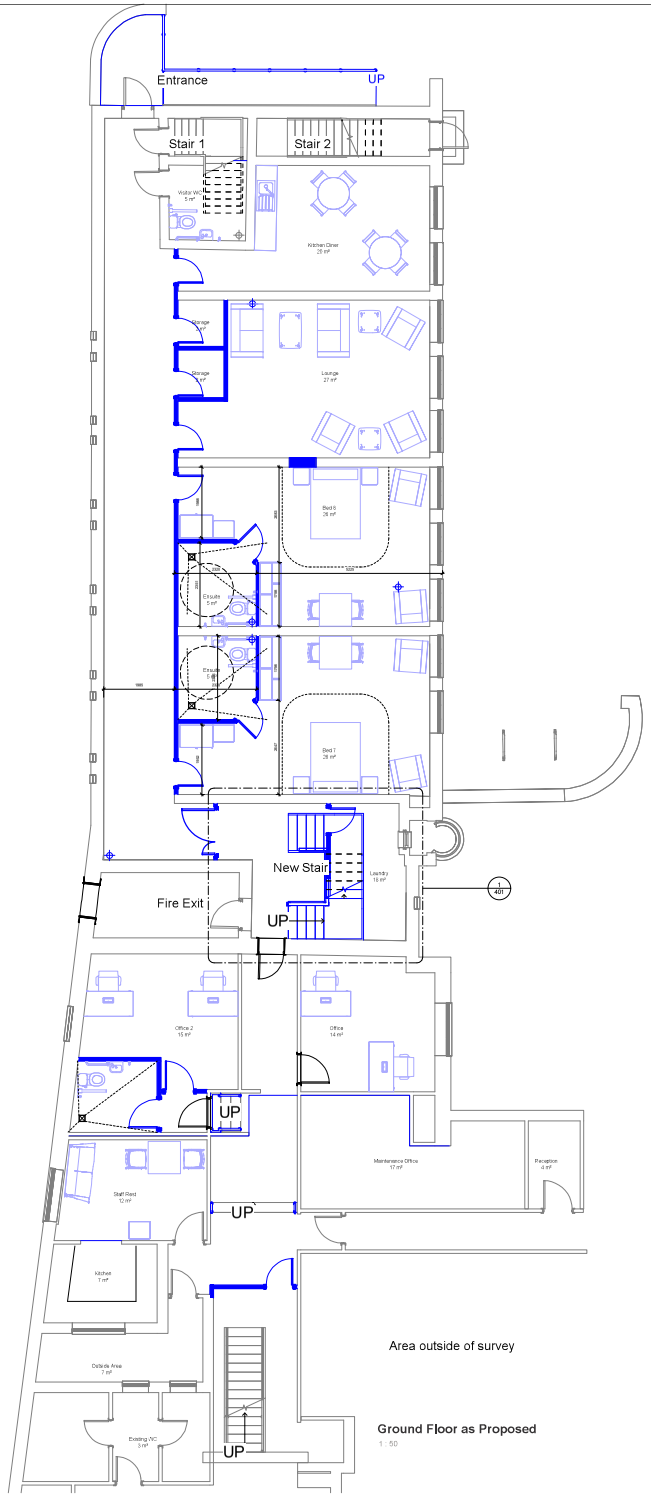

Ground Floor as Proposed

1 : 50

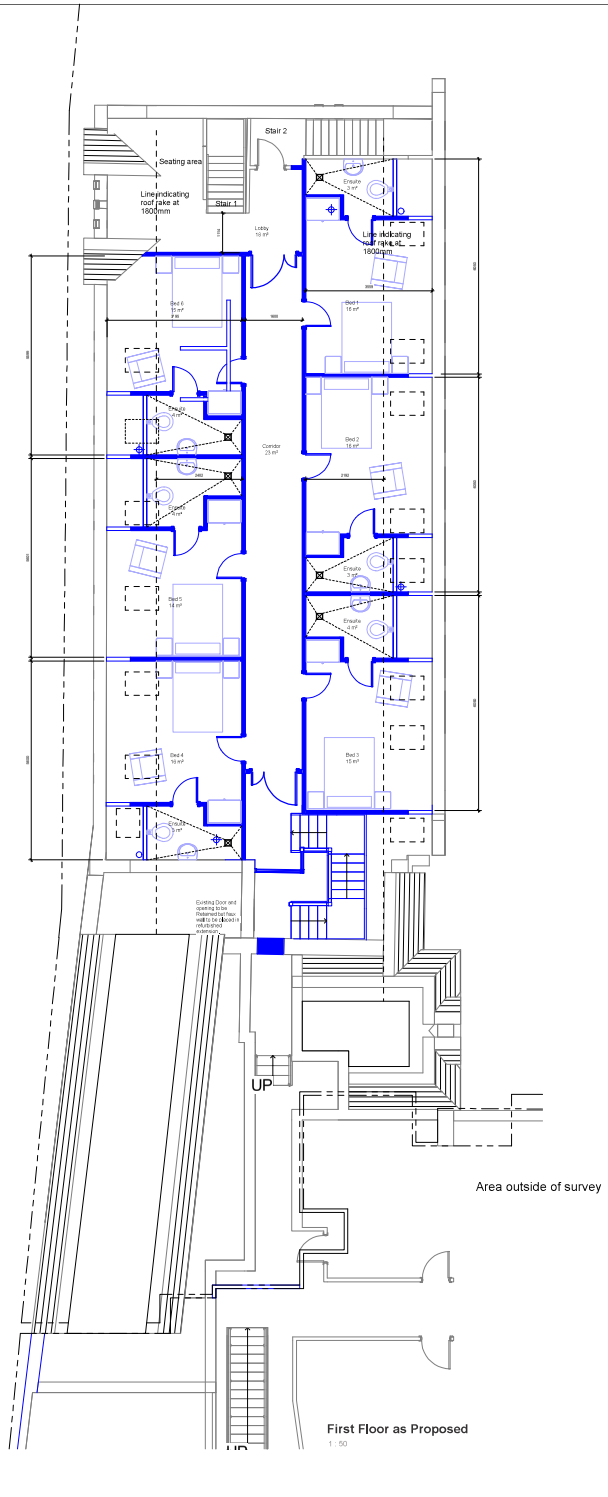

First floor at head of drainage run to be ventilated through roof to fresh air.

Vent pipe to be located and of colour client.

All other SVPs on drainage run may terminate with Air Admittance valve. Main contractor to determine final location in due course following survey investigation.

First Floor as Proposed

1 : 50

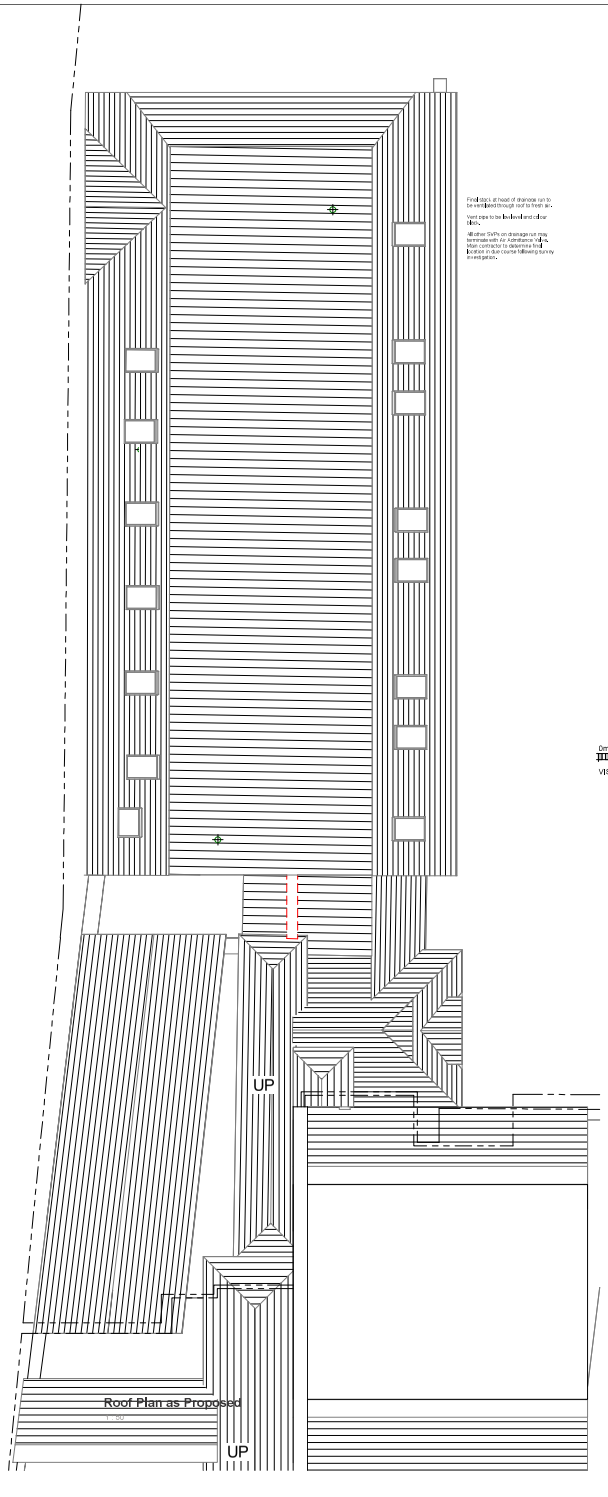

Roof Plan as Proposed

1 : 50

North

Key

Existing

Proposed

0m 1m 2m 3m 4m 5m

VISUAL SCALE 1:50

DRAWING REVISIONS				
REV	DESCRIPTION	DATE	BY	CHK
A	Proposed Ramp Entrance	17.01.22	AT	RM
B	Added Roof Plan, Revised Listed Building Retained, FF stairs note added. SVP Added	24.06.22	AT	RM
C	SVPs relocated to suit planning officer comment.	22.11.22	RM	RM
D	Revised floor plans to include WC & Shower Furniture added	20.04.23	AT	RM
E	Revised title name	03.05.23	AT	RM
G	Revised Dayroom Layout	05.05.23	AT	RM
G	Revised Ground Floor Layout	22.05.23	AT	RM
H	Furniture added	24.05.23	AT	RM
I	Plans & Elevations amended as per drawings and dimensions 03.06.23 & 08.06. 23 respectively	14.06.23	AT	RM
J	Revised Office Boundry door	28.06.23	AT	RM

NOTES

DO NOT SCALE. USE FIGURED DIMENSIONS ONLY.

ALL DIMENSIONS TO BE VERIFIED ON SITE PRIOR TO THE COMMENCEMENT OF ANY WORK OR THE PRODUCTION OF SHOP DRAWINGS. ALL DISCREPANCIES TO BE REPORTED TO THE ARCHITECT.

THIS DRAWING IS TO BE READ IN CONJUNCTION WITH ALL RELATED ARCHITECT'S AND ENGINEER'S DRAWINGS AND ANY OTHER RELEVANT INFORMATION.

THIS DRAWING IS COPYRIGHT © OF DWA ARCHITECTS (LONDON) LTD.

DWA ARCHITECTS

DWA Architects (London) Ltd
Cyclops House
Link Business Park
York
United Kingdom
YO10 3JB

01904 944 400
dwa@dwa-architects.co.uk
www.dwa-architects.co.uk

CLIENT
Goldcare Homes

PROJECT
Cedar House

DRAWING TITLE
Proposed Floor Plans

DRAWING STATUS
PLANNING

SCALE	DATE
As indicated @ A0	05/28/21
DRAWN BY	CHECKED BY
LDP	RM
JOB NO.	DWG NO.	REV
G2846	110	J