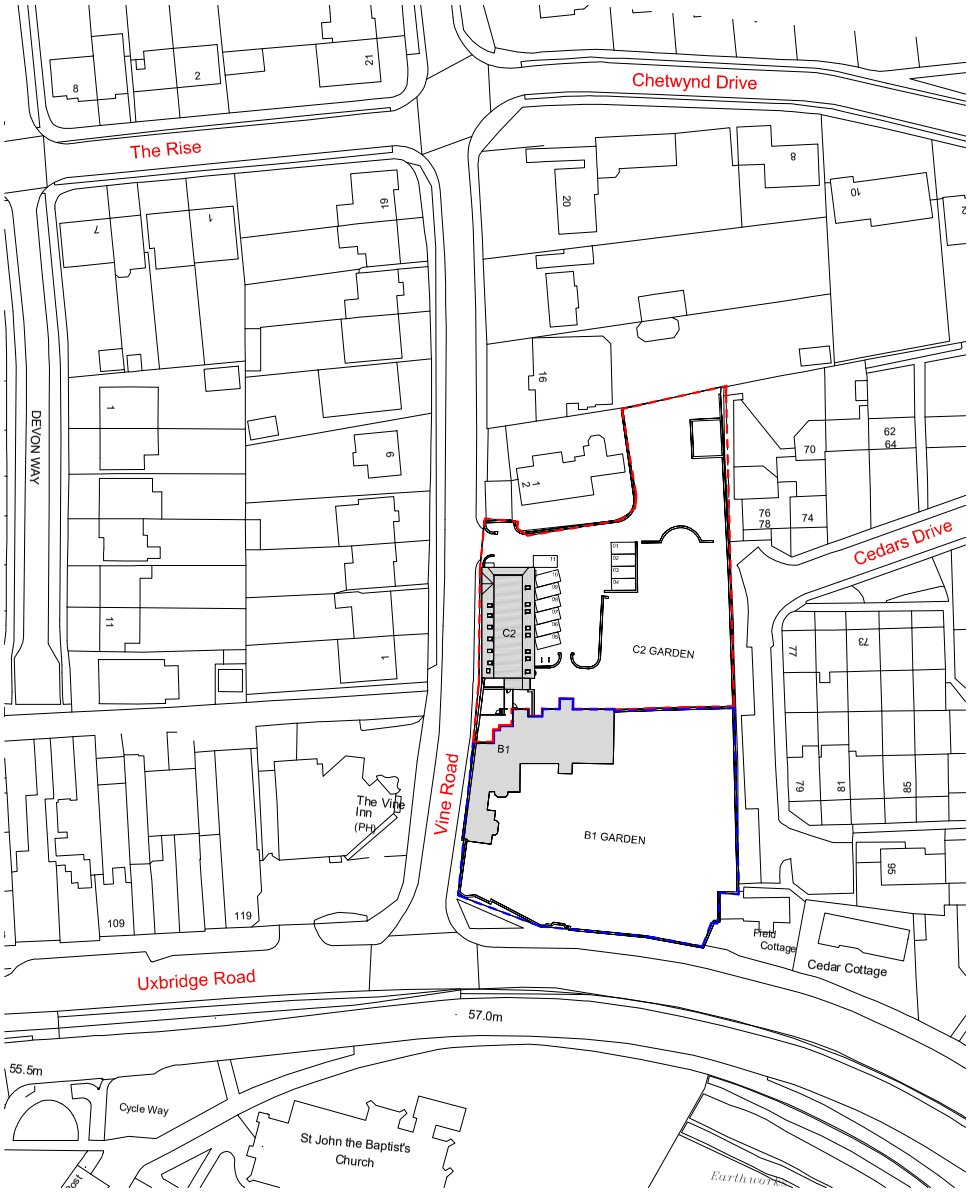

Block Plan - Ownership Boundaries Indicated

1 : 500

0m 10m 20m 30m 40m 50m

VISUAL SCALE 1:500

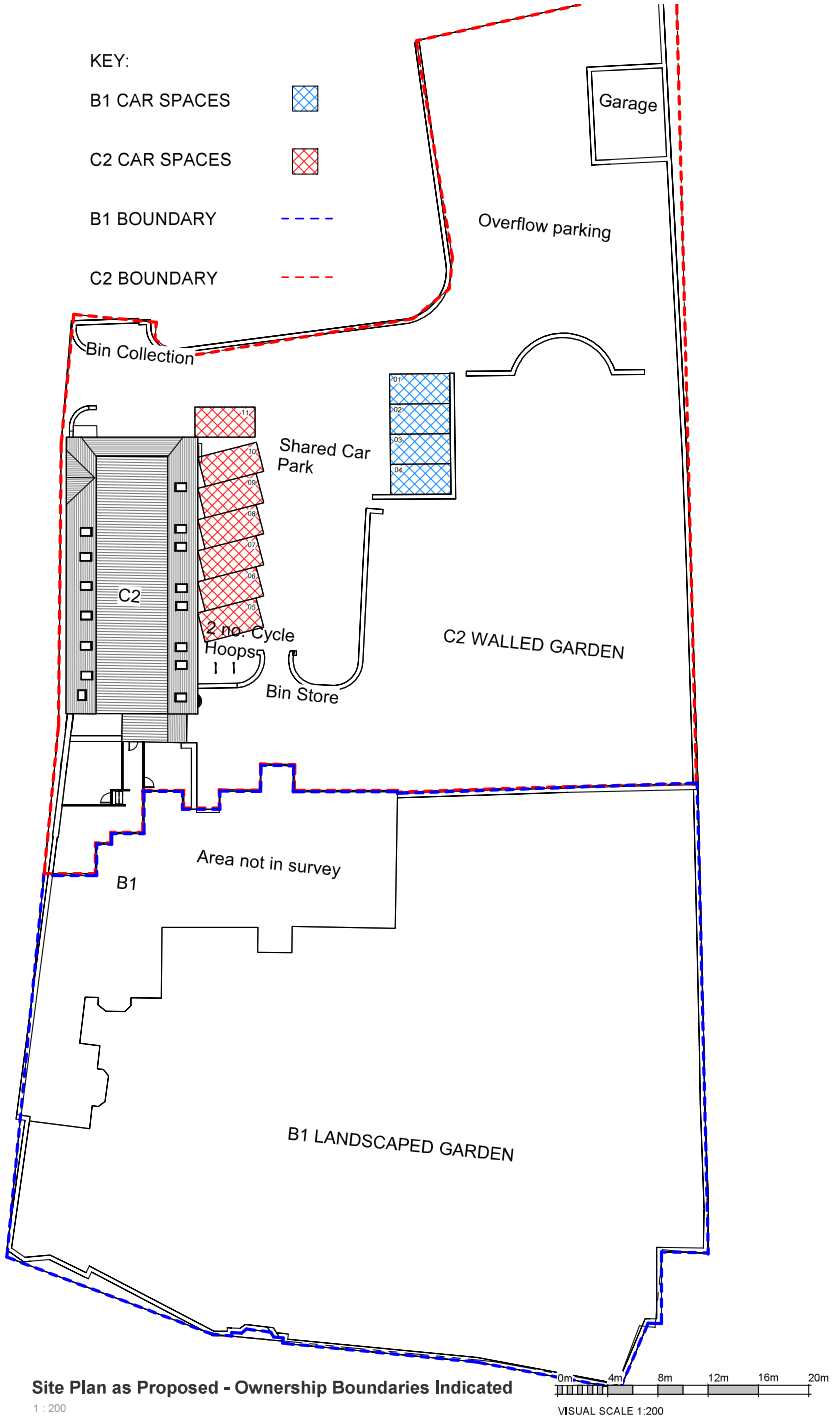

Site Plan as Proposed - Ownership Boundaries Indicated

1 : 200

VISUAL SCALE 1:200

north

C2 Site Area = 2273m^2

B1 Site Area = 2372m^2

Total Site Area = 4645m^2

DRAWING REVISIONS

REV	DESCRIPTION	DATE	BY	CHK
A	Proposed Bin Store, Bin Collection & Ramp Entrance	17.01.22	AT	NJ
B	Revised Site Lines	16.05.23	AT	NJ
C	Boundary lines amended	23.05.23	AT	NJ

NOTES

DO NOT SCALE. USE FIGURED DIMENSIONS ONLY.

ALL DIMENSIONS TO BE VERIFIED ON SITE PRIOR TO THE COMMENCEMENT OF ANY WORK OR THE PRODUCTION OF ANY SHOP DRAWINGS. ALL DISCREPANCIES TO BE REPORTED TO THE ARCHITECT.

THIS DRAWING IS TO BE READ IN CONJUNCTION WITH ALL RELATED ARCHITECTS AND ENGINEERS DRAWINGS AND ANY OTHER RELEVANT INFORMATION.

THIS DRAWING IS COPYRIGHT © OF DWA ARCHITECTS (LONDON) LTD.

DWA ARCHITECTS

DWA Architects (London) Ltd
Cyclops House
Link Business Park
York
United Kingdom
YO10 3JB

01904 544 400
dwa@dwa-architects.co.uk
www.dwa-architects.co.uk

CLIENT
Goldcare Homes

PROJECT
Cedar House

DRAWING TITLE
Proposed Site Plan Indicating Ownership Boundaries

DRAWING STATUS
PLANNING

SCALE	DATE
As indicated @ A1	09.12.21

DRAWN BY	CHECKED BY
JA	NJ

JOB NO.	DWG NO.	REV
G2846	105	C