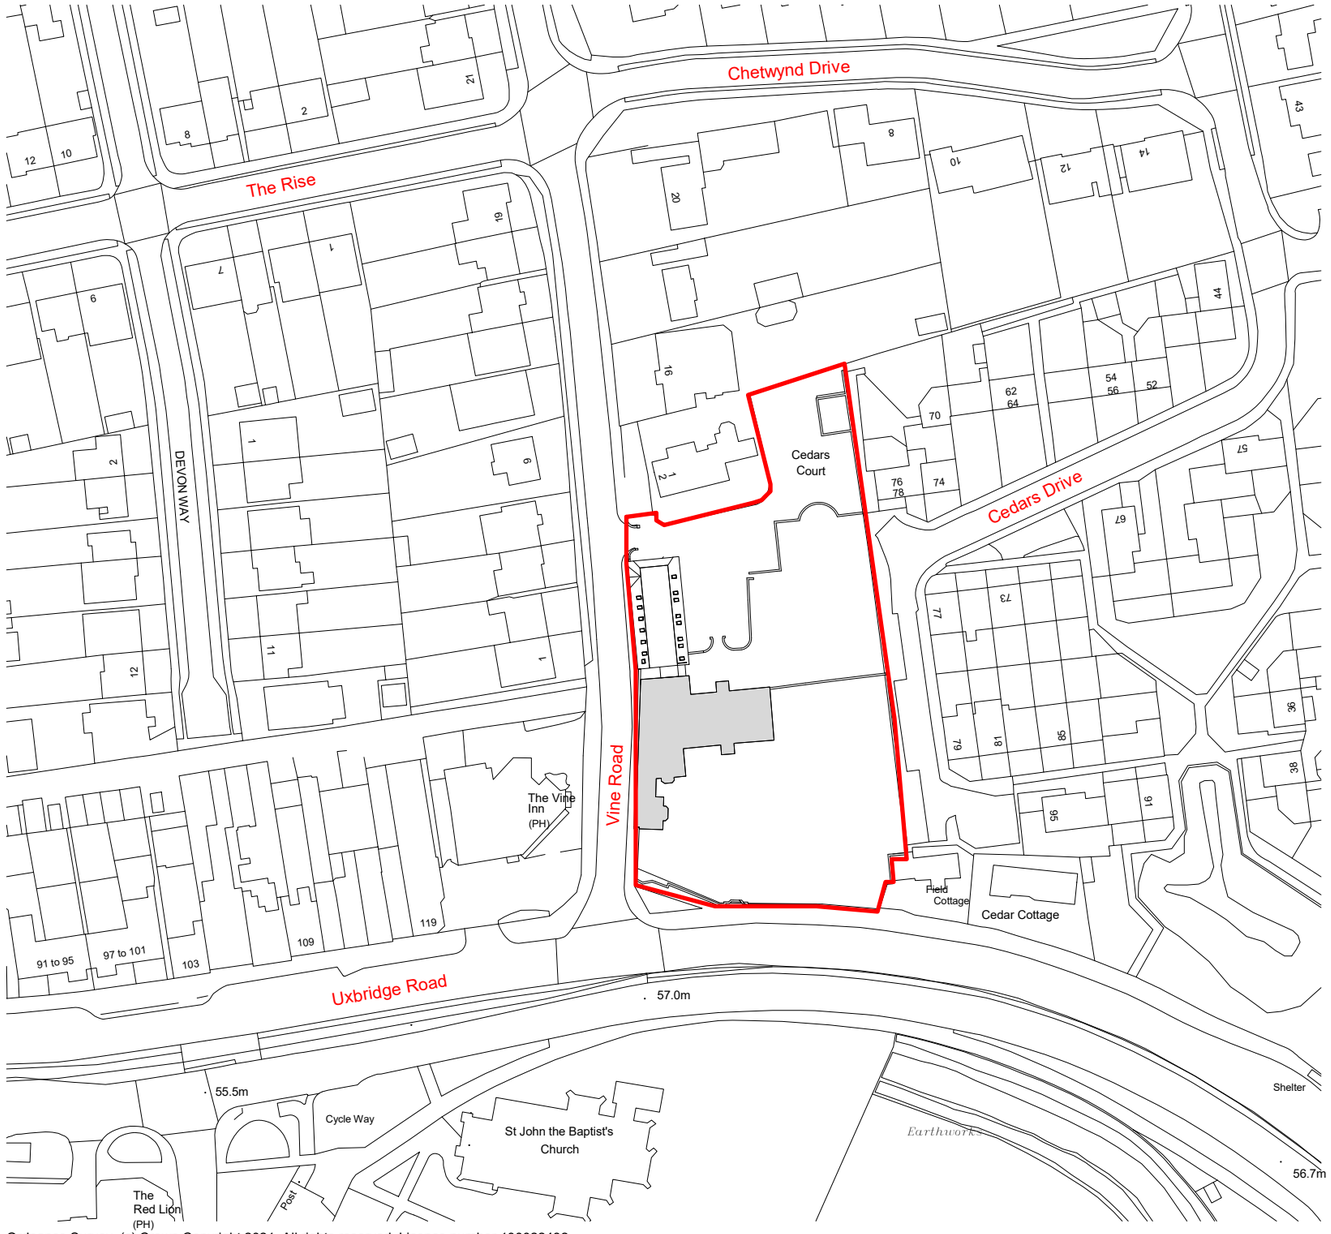

Ordnance Survey, (c) Crown Copyright 2021. All rights reserved. Licence number 100022432

north

Site Area: 4590m²

DRAWING REVISIONS

REV	DESCRIPTION	DATE	BY	CHK

NOTES

DO NOT SCALE, USE FIGURED DIMENSIONS ONLY.

ALL DIMENSIONS TO BE VERIFIED ON SITE PRIOR TO THE COMMENCEMENT OF ANY WORK OR THE PRODUCTION OF ANY SHOP DRAWING. ALL DISCREPANCIES TO BE REPORTED TO THE ARCHITECT.

THIS DRAWING IS TO BE READ IN CONJUNCTION WITH ALL RELATED ARCHITECT'S AND ENGINEER'S DRAWINGS AND ANY OTHER RELEVANT INFORMATION.

THIS DRAWING IS COPYRIGHT © OF DWA ARCHITECTS (LONDON) LTD.

DWA ARCHITECTS

DWA Architects (London) Ltd
Cyclops House
Link Business Park
York
United Kingdom
YO10 3JB

01904 544 400
dwa@dwa-architects.co.uk
www.dwa-architects.co.uk

CLIENT
Goldcare Homes

PROJECT
Cedar House, Vine Lane UB10 0BX

DRAWING TITLE
Location Plan

DRAWING STATUS

SCALE (@ A3)	DATE	
As indicated	05/21/21	
DRAWN BY	CHECKED BY	
LDP	RM	
JOB NO.	DWG NO.	REV
G2846	001	

0m 25m 50m 75m 100m 125m

VISUAL SCALE 1:1250