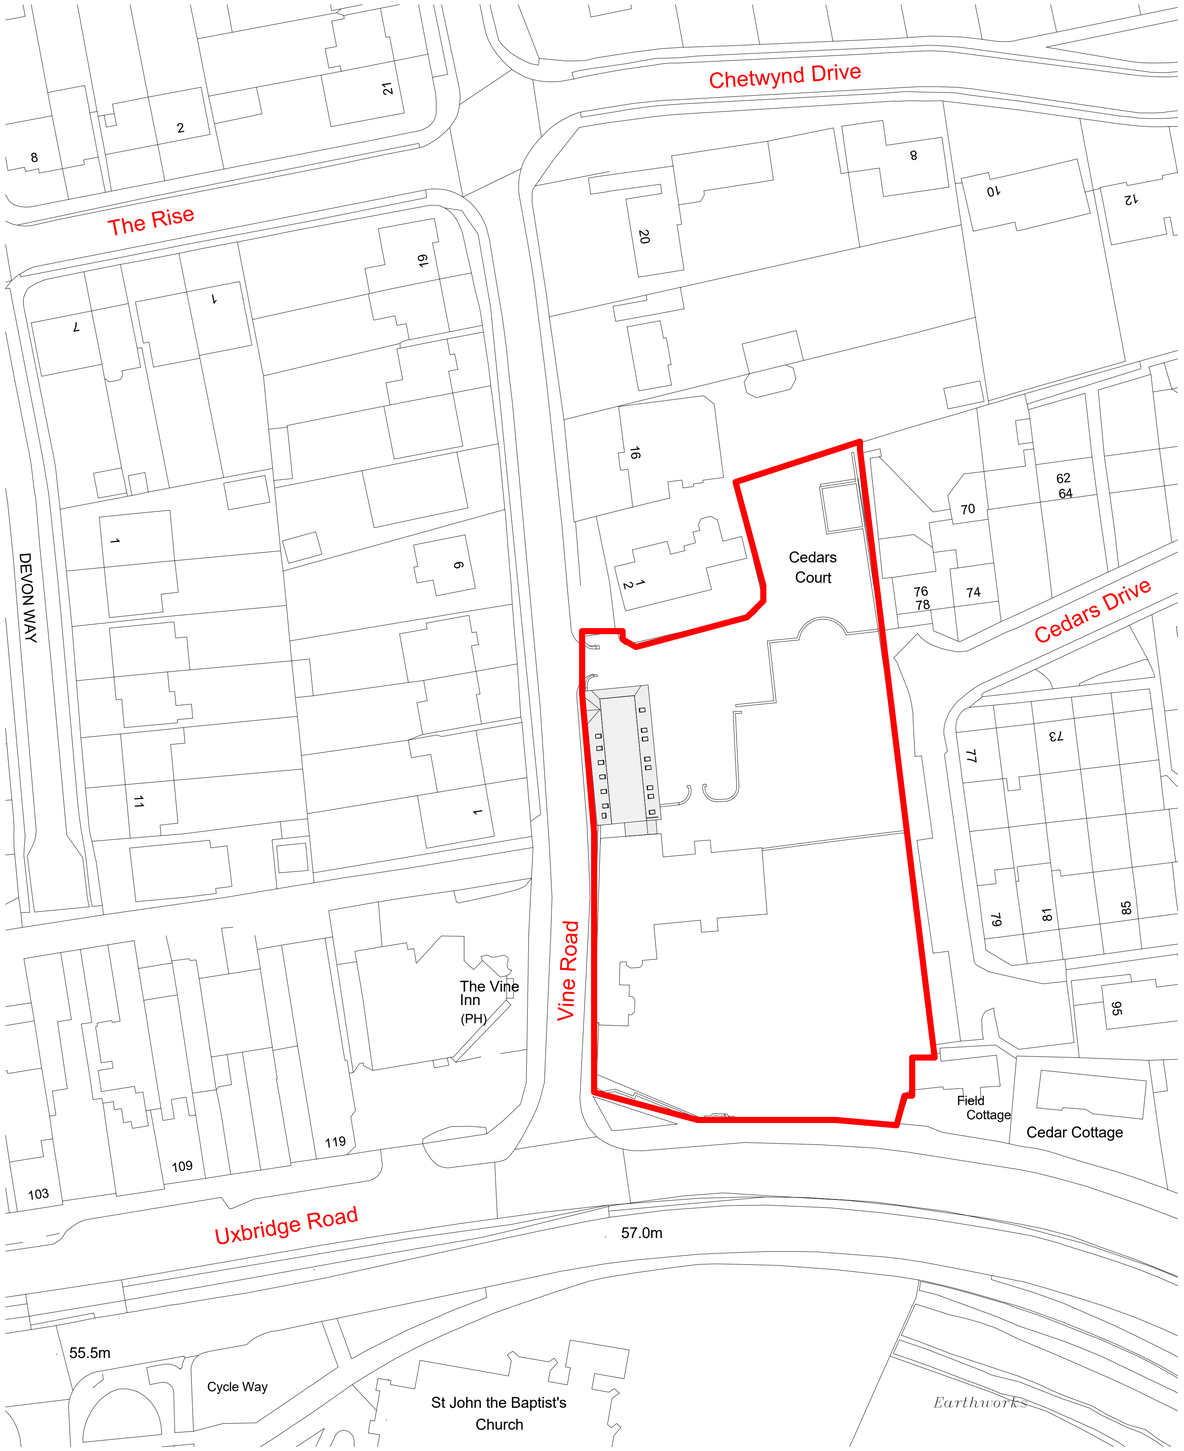

Block Plan

1 : 500

0m 10m 20m 30m 40m 50m

VISUAL SCALE 1:500

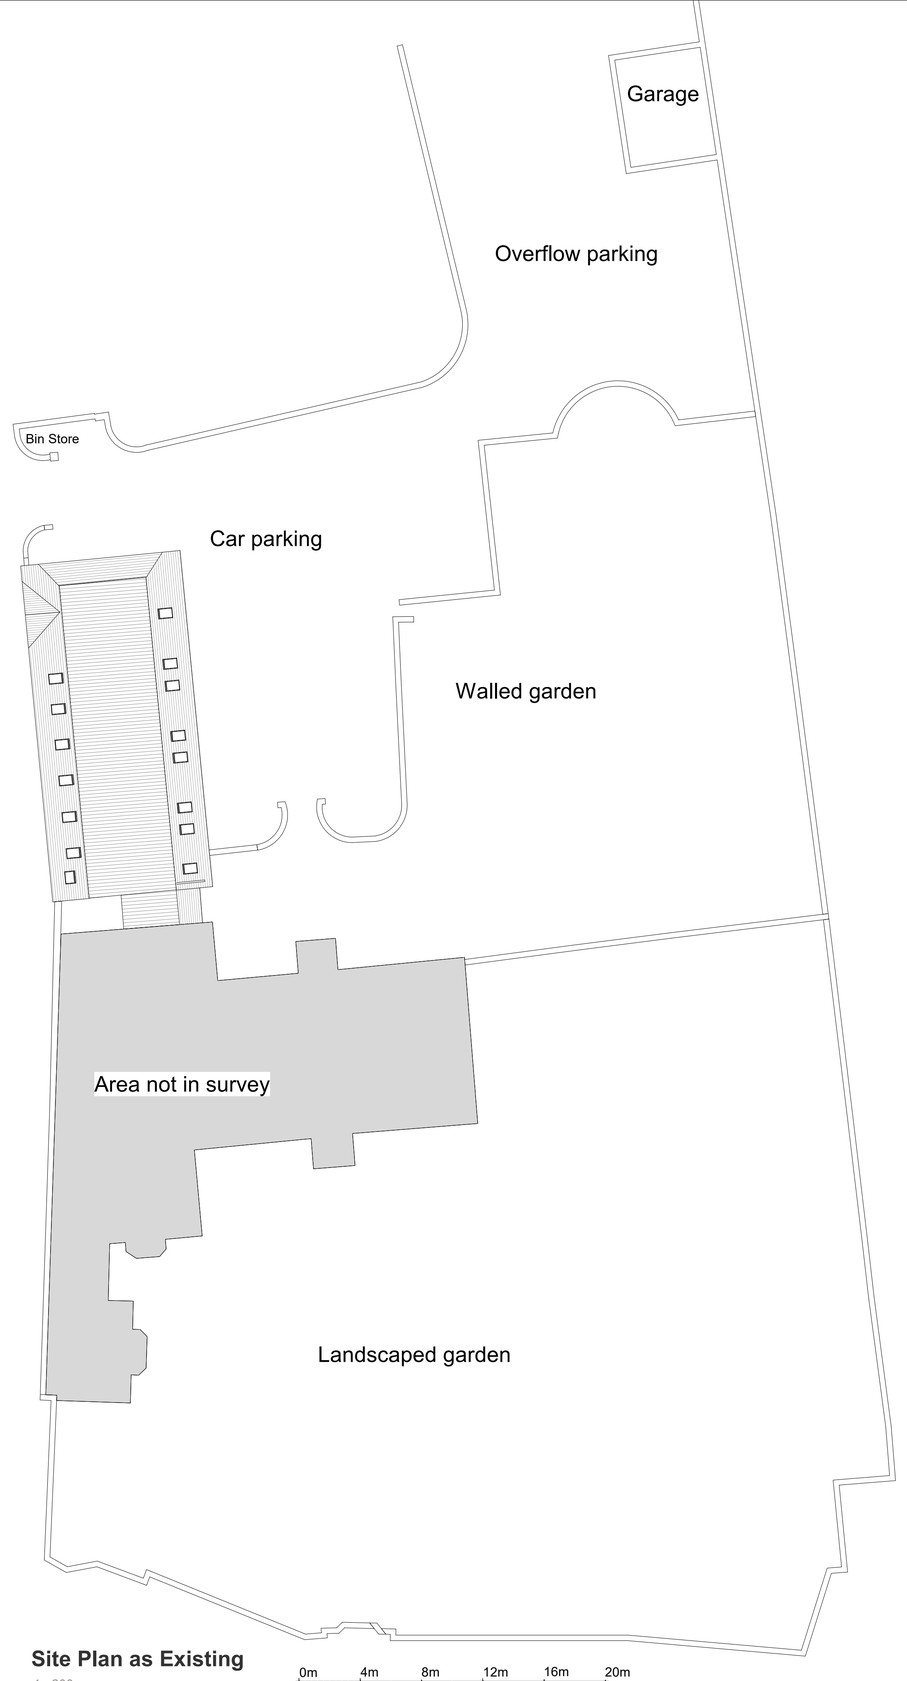

Site Plan as Existing

1 : 200

0m 4m 8m 12m 16m 20m

VISUAL SCALE 1:200

north

Site Area: 4590m²

DRAWING REVISIONS				
REV	DESCRIPTION	DATE	BY	CHK

NOTES

DO NOT SCALE, USE FIGURED DIMENSIONS ONLY.

ALL DIMENSIONS TO BE VERIFIED ON SITE PRIOR TO THE COMMENCEMENT OF ANY WORK OR THE PRODUCTION OF ANY SHOP DRAWING. ALL DISCREPANCIES TO BE REPORTED TO THE ARCHITECT.

THIS DRAWING IS TO BE READ IN CONJUNCTION WITH ALL RELATED ARCHITECTS AND ENGINEERS DRAWINGS AND ANY OTHER RELEVANT INFORMATION.

THIS DRAWING IS COPYRIGHT © OF DWA ARCHITECTS (LONDON) LTD.

DWA ARCHITECTS

DWA Architects (London) Ltd
Cyclops House
Link Business Park
York
United Kingdom
YO10 3JB

01904 544 400
dwa@dwa-architects.co.uk
www.dwa-architects.co.uk

CLIENT
Goldcare Homes

PROJECT
Cedar House, Vine Lane UB10 0BX

DRAWING TITLE
Existing Site & Block Plan

DRAWING STATUS
PLANNING

SCALE	DATE	
As indicated @ A1	12/29/19	
DRAWN BY	CHECKED BY	
LDP	RM	
JOB NO.	DWG NO.	REV
G2846	100	