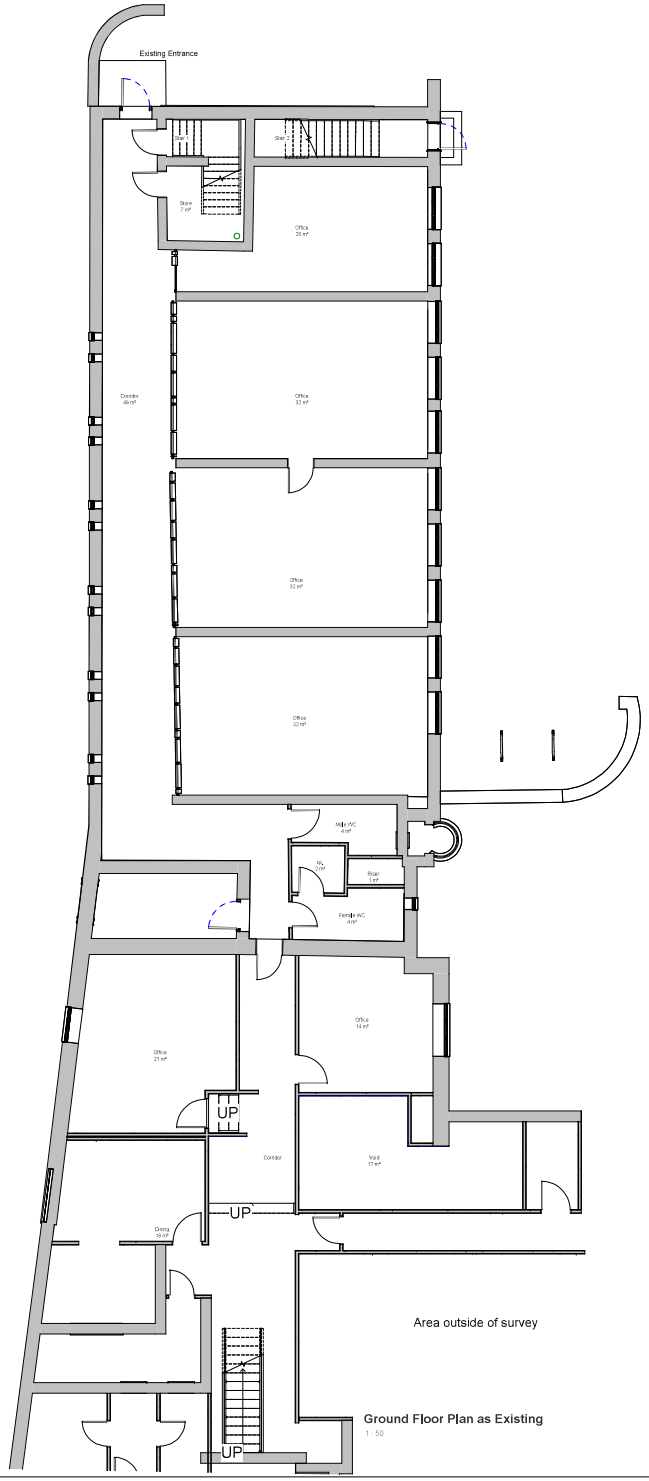

Ground Floor Plan as Existing
1 : 50

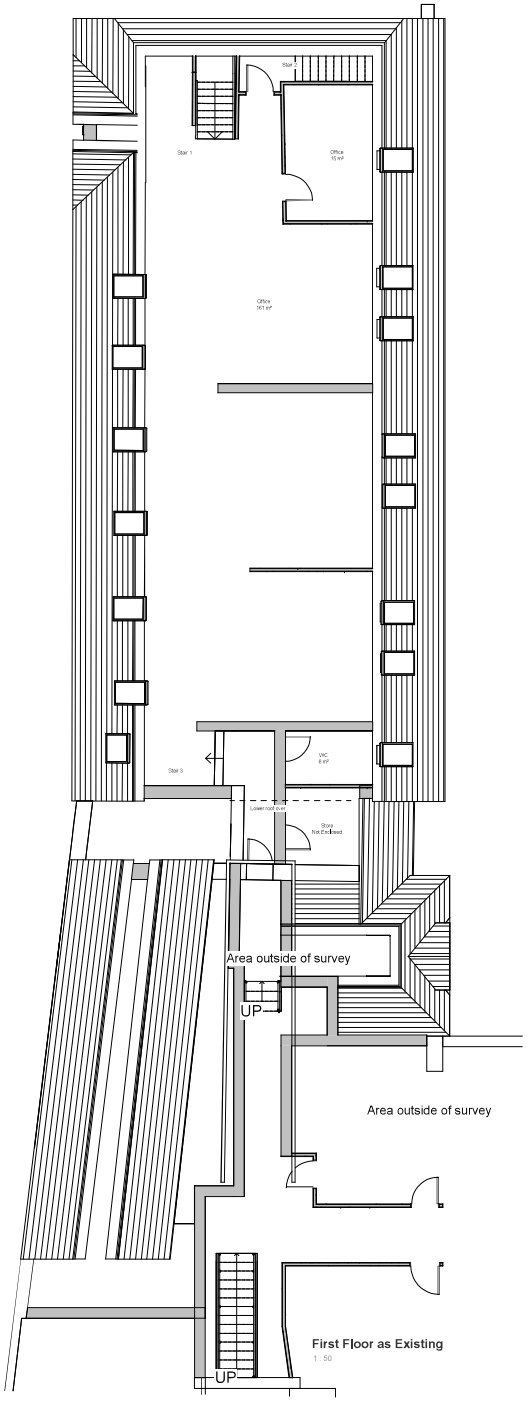

First Floor as Existing
1 : 50

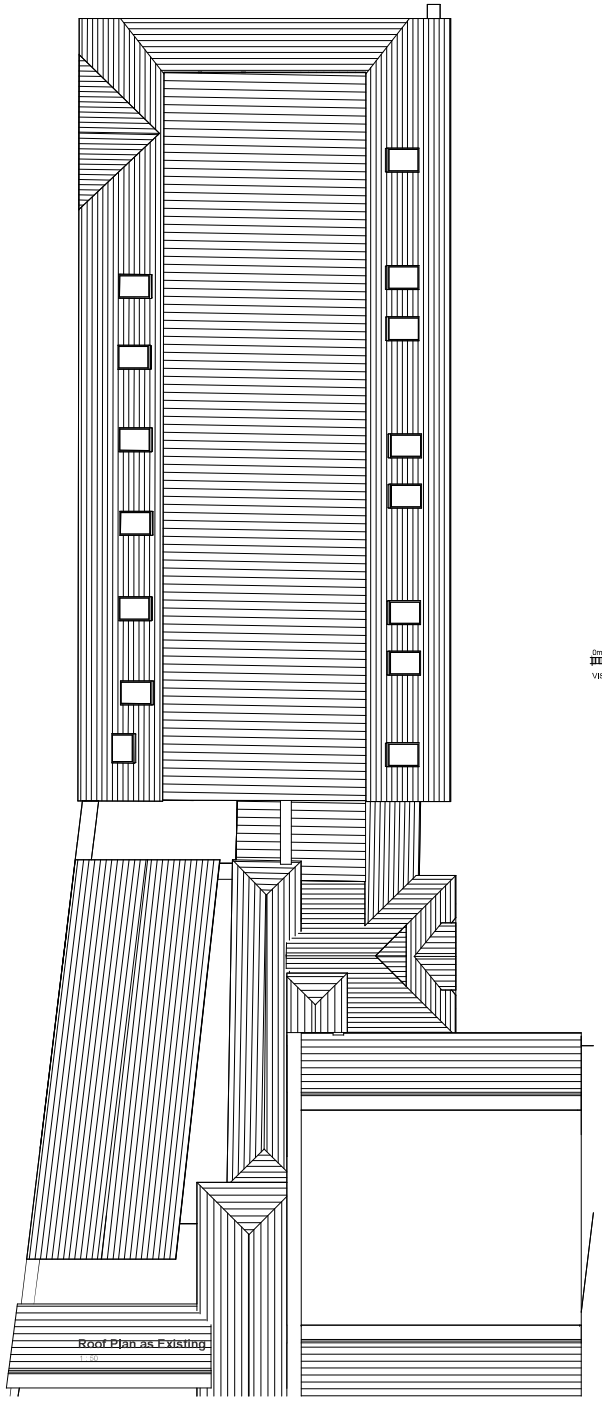

Roof Plan as Existing
1 : 50

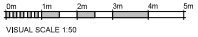

VISUAL SCALE 1:50

DRAWING REVISIONS

REV	DESCRIPTION	DATE	BY	CHK
A	Added Roof Plan, Revised Listed Building to Point Cloud, SMPs Added, Windows & Railings Added	24.05.23	AT	PM
B	Plans & Elevations amended as per drawings and images sent 02.06.23 & 08.06.23 respectively	14.06.23	AT	PM

NOTES

DO NOT SCALE. USE FIGURED DIMENSIONS ONLY.

ALL DIMENSIONS TO BE CHECKED ON SITE BEFORE THE COMMENCEMENT OF ANY WORK OR THE PRODUCTION OF SHOP DRAWINGS. ALL DISCREPANCIES TO BE REPORTED TO THE ARCHITECT.

THIS DRAWING IS TO BE READ IN CONJUNCTION WITH ALL RELATED ARCHITECTS AND ENGINEERS DRAWINGS AND ANY OTHER RELEVANT INFORMATION.

© COPYRIGHT OF DWA ARCHITECTS (LONDON) LTD.

DWA ARCHITECTS

DWA Architects (London) Ltd
Sackville House
Lins Business Park
Lindfield
West Sussex
RH16 2LB
01444 484 482
dwa@dwaarchitects.co.uk
www.dwaarchitects.co.uk

CLIENT
Goldcare Homes

PROJECT
Cedar House

DRAWING TITLE
Existing Floor Plans

DRAWING STATUS
PLANNING

SCALE	DATE
1 : 50 @ A0	05/28/21
DRAWN BY: LDP	CHECKED BY: RM
JOB NO. G2846	DWG NO. 101 / REV B