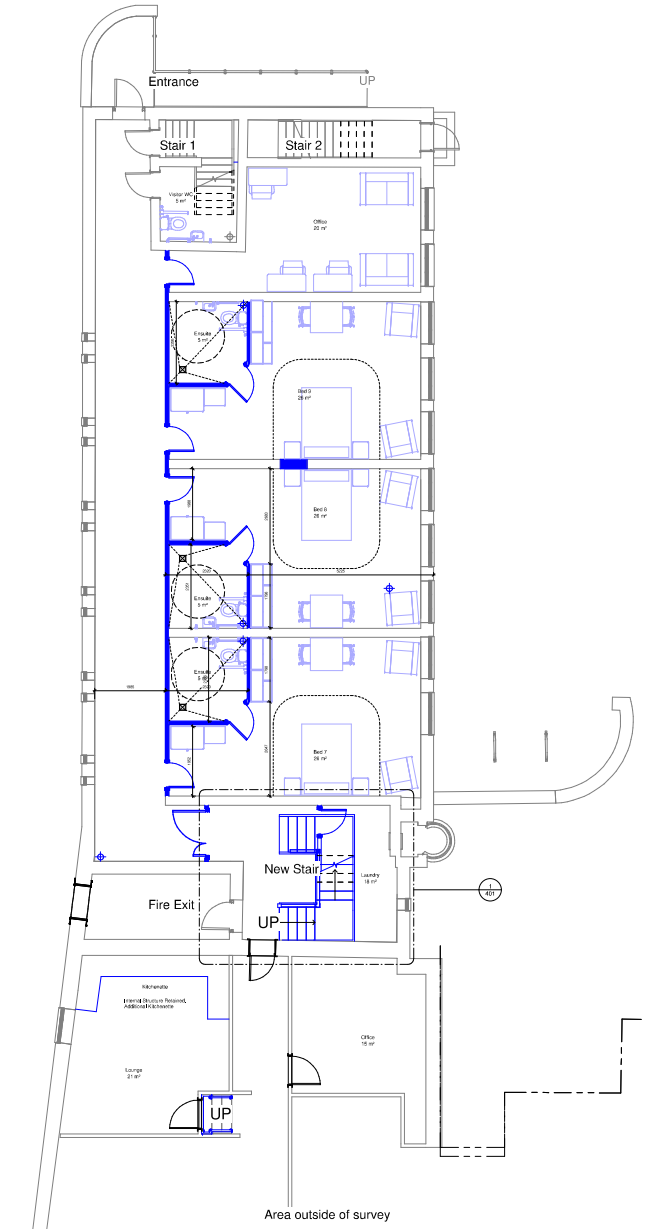


**Ground Floor as Proposed**

1 : 50

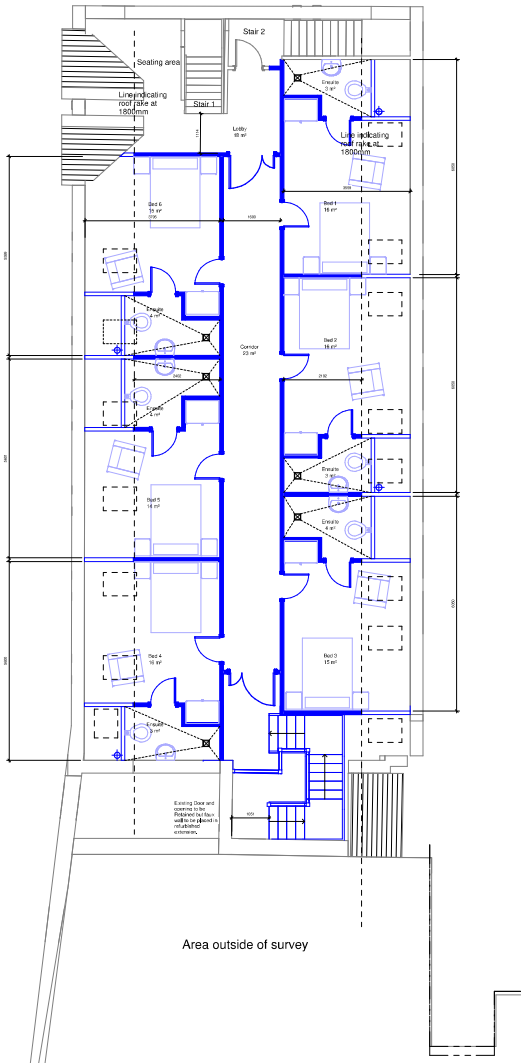


**First Floor as Proposed**

1 : 50

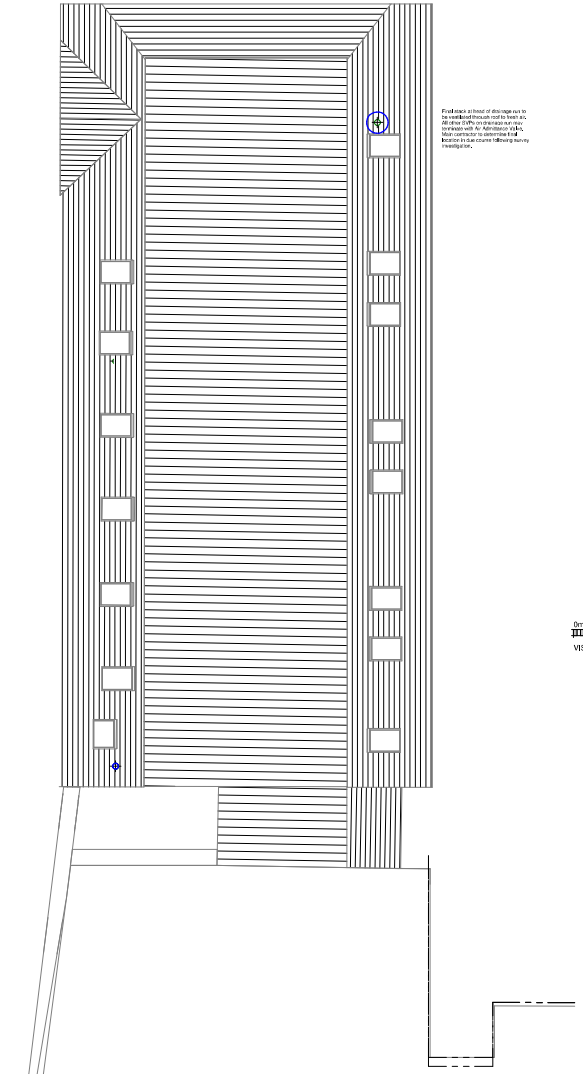


**Roof Plan as Proposed**

1 : 50

North

Key

Existing

Proposed

0m 1m 2m 3m 4m 5m

VISUAL SCALE 1:50

DRAWING REVISIONS

| REV. | DESCRIPTION | DATE | DR | CHK |
|---|---|---|---|---|
| F | Proposed Ramp Entrance<br>Added Roof Plan, Revised Listed Building Retained, FF door note added, SVP Added | 17.05.22<br>24.06.22 | AT<br>AT | NL<br>NL |

NOTES

DO NOT SCALE, USE FIGURED DIMENSIONS ONLY.

ALL DIMENSIONS TO BE VERIFIED ON SITE PRIOR TO THE COMMENCEMENT OF ANY WORK OR THE PRODUCTION OF ANY SHOP DRAWINGS. ALL DISCREPANCIES TO BE REPORTED TO THE ARCHITECT.

THIS DRAWING IS TO BE READ IN CONJUNCTION WITH ALL RELATED ARCHITECTS AND ENGINEERS DRAWINGS AND ANY OTHER RELEVANT INFORMATION.

THIS DRAWING IS COPYRIGHT © OF DWA ARCHITECTS (LONDON) LTD.

DWA ARCHITECTS

DWA Architects (London) Ltd
Cockpit House
Eric Business Park
Otley
United Kingdom
YO10 3JB
01904 344 400
dwa@dwaarchitects.co.uk
www.dwaarchitects.co.uk

CLIENT
Goldcare Homes

PROJECT
Cedar House

DRAWING TITLE
Proposed Floor Plans

DRAWING STATUS
PLANNING

| SCALE | DATE |
|---|---|
| As indicated @ A0 | 05/28/21 |
| DRAWN BY: LDP | CHECKED BY: RM |
| JOB NO. G2846 | DWG NO. 110 / REV. F |