




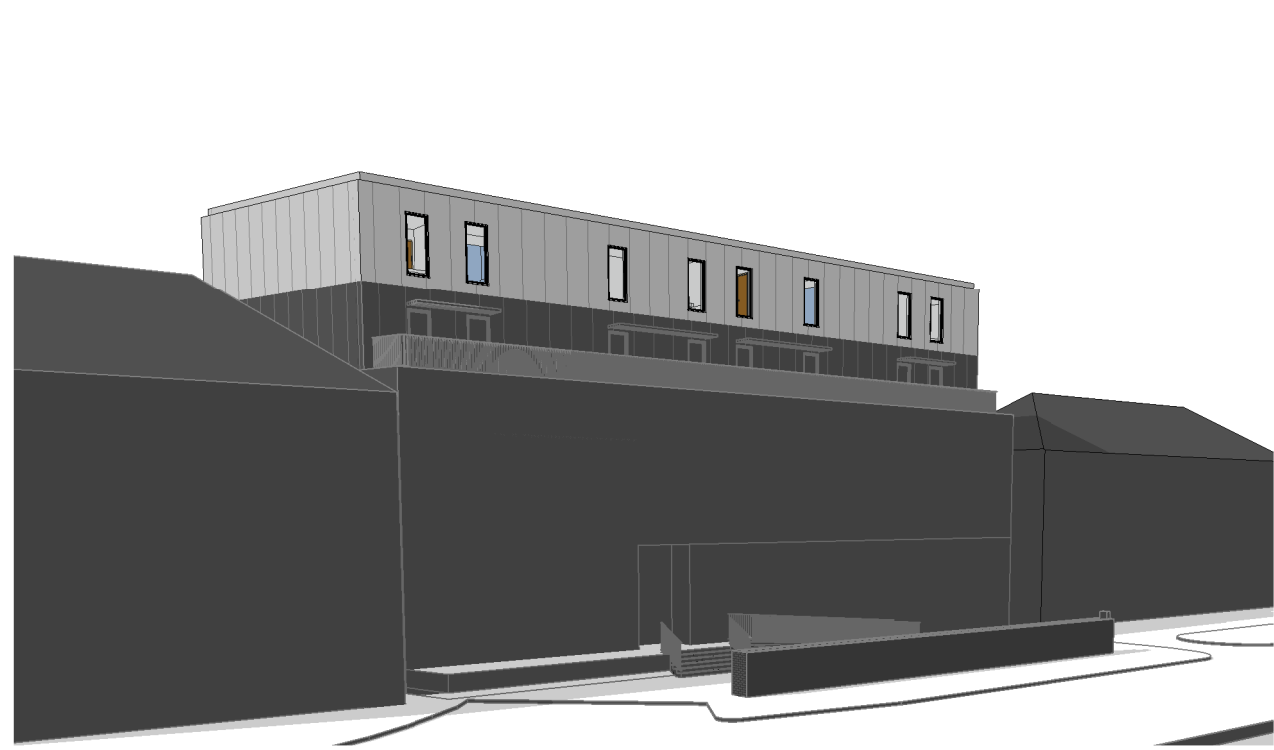


View 08

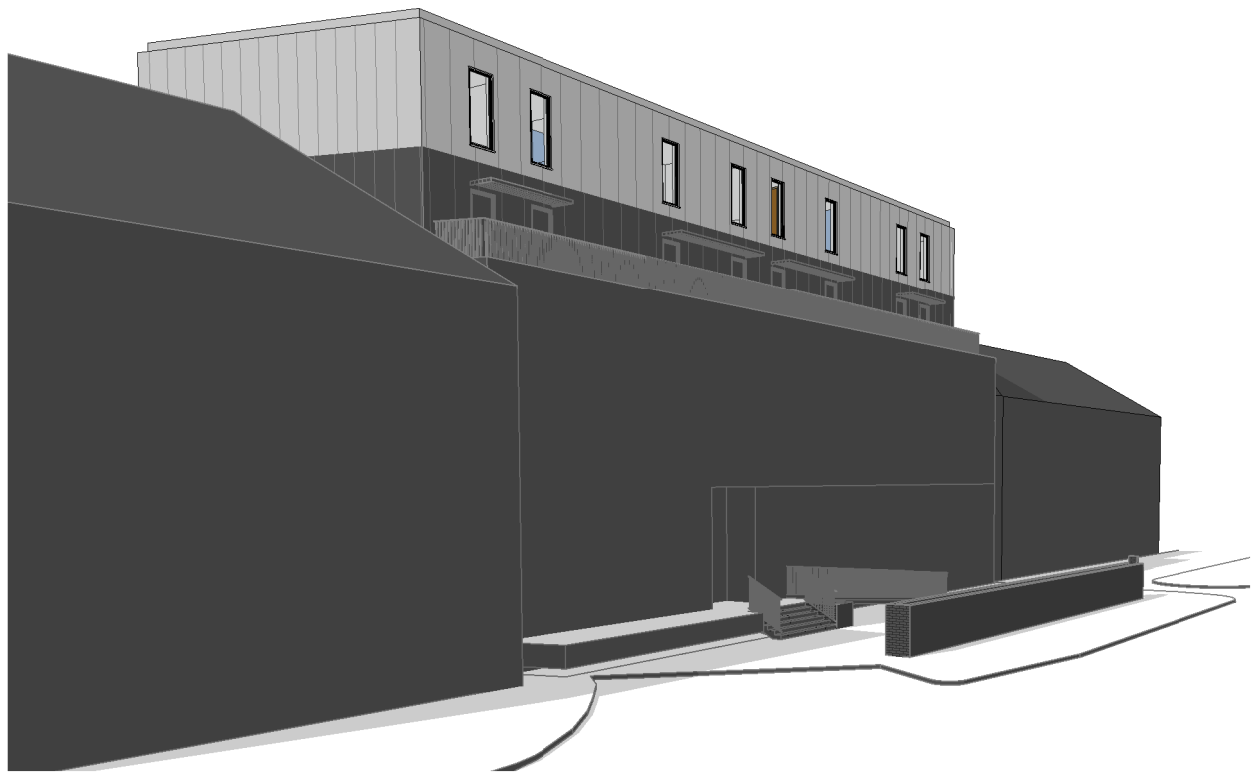


View 09

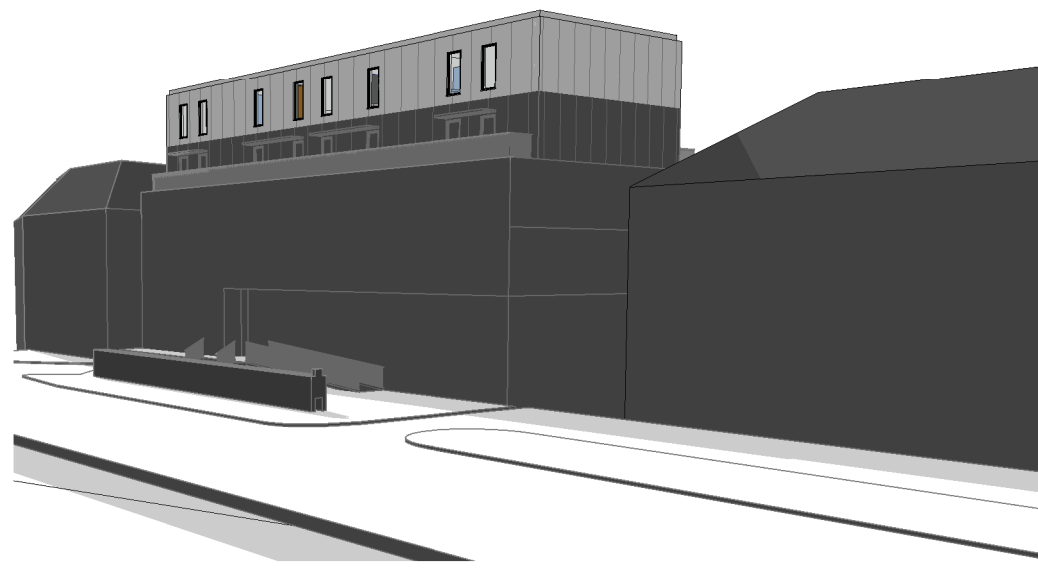


View 10

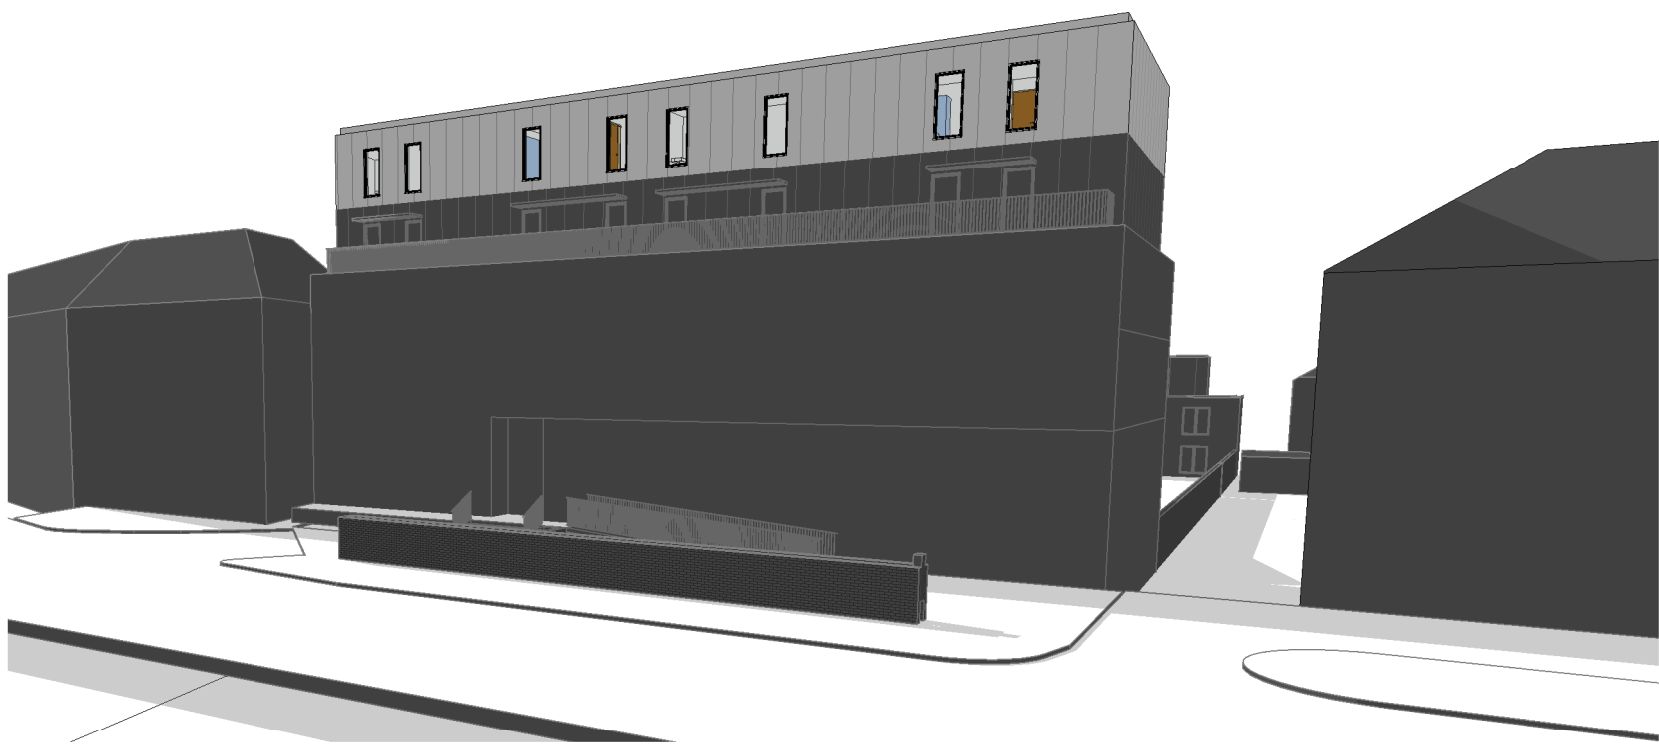


View 11

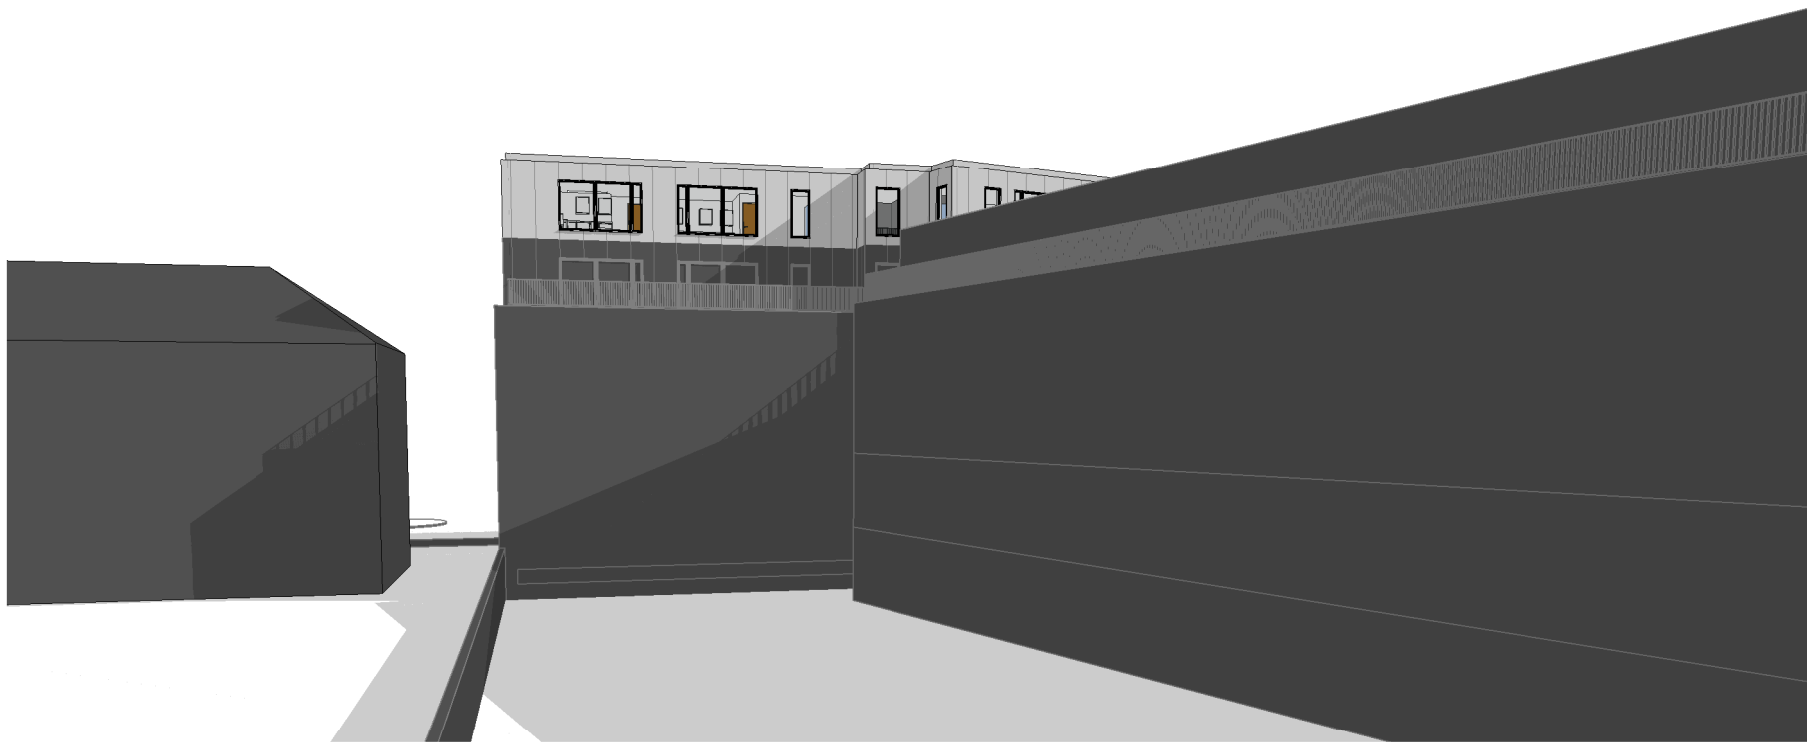


View 12

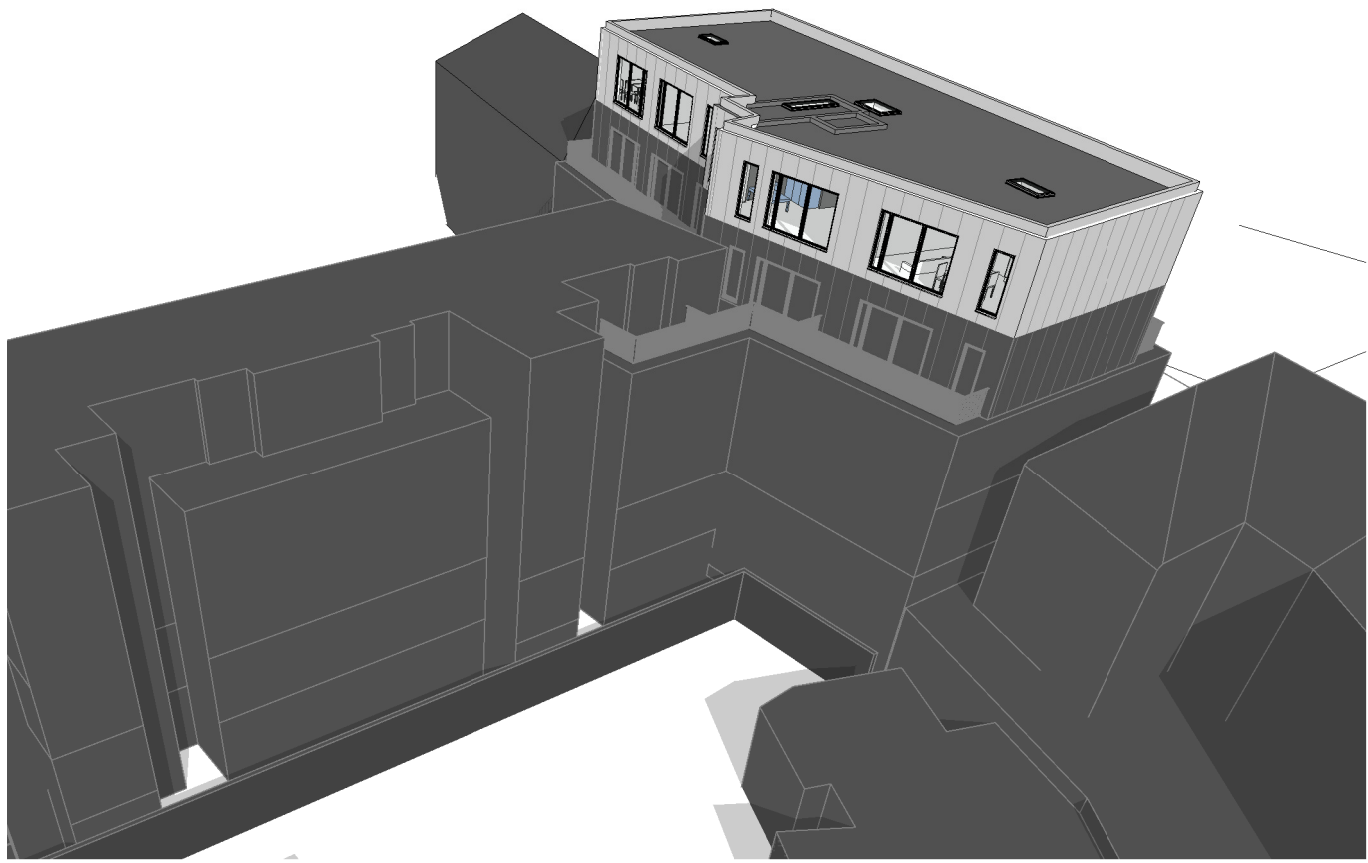

View 14

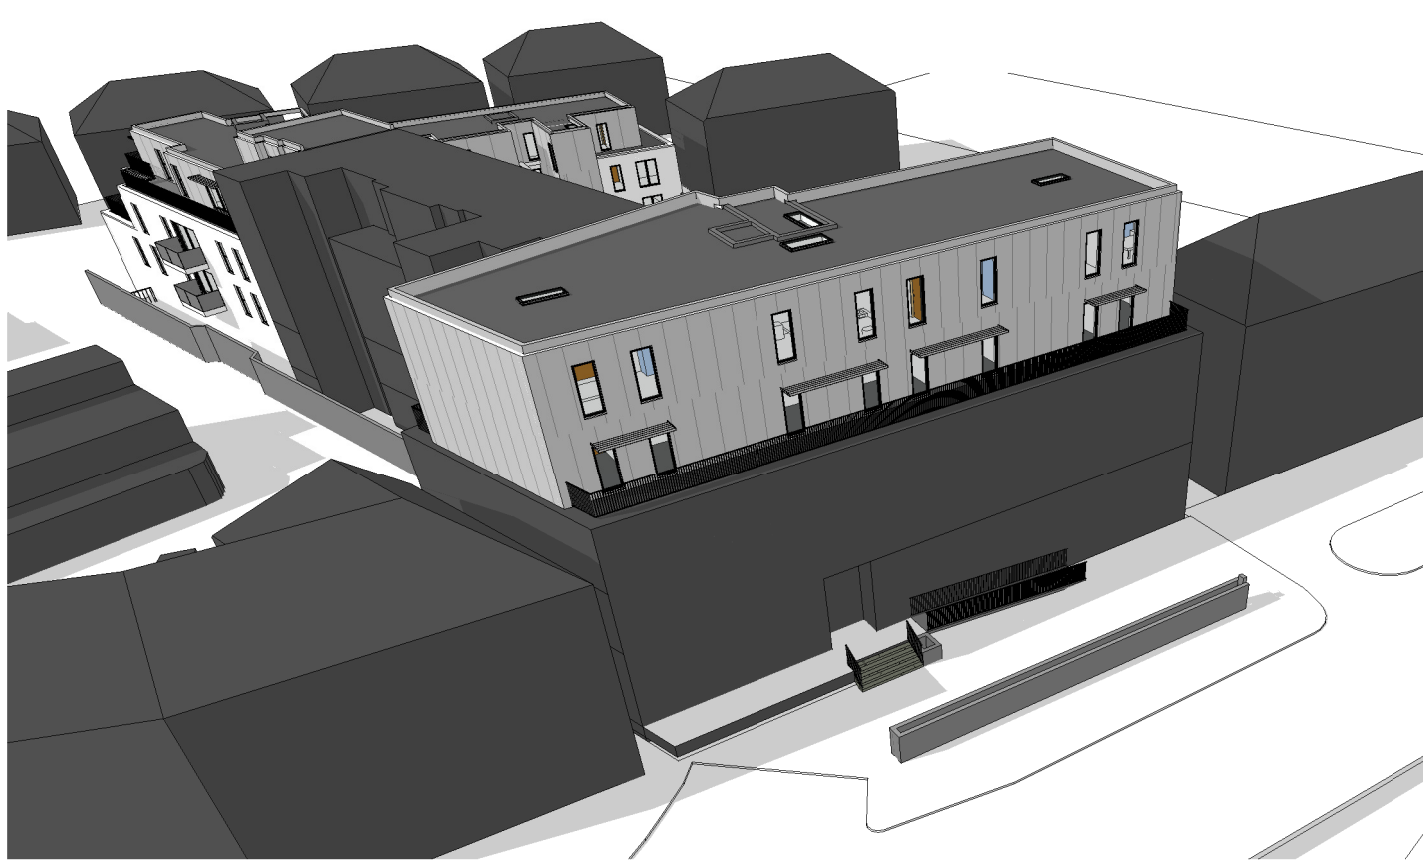

View 15

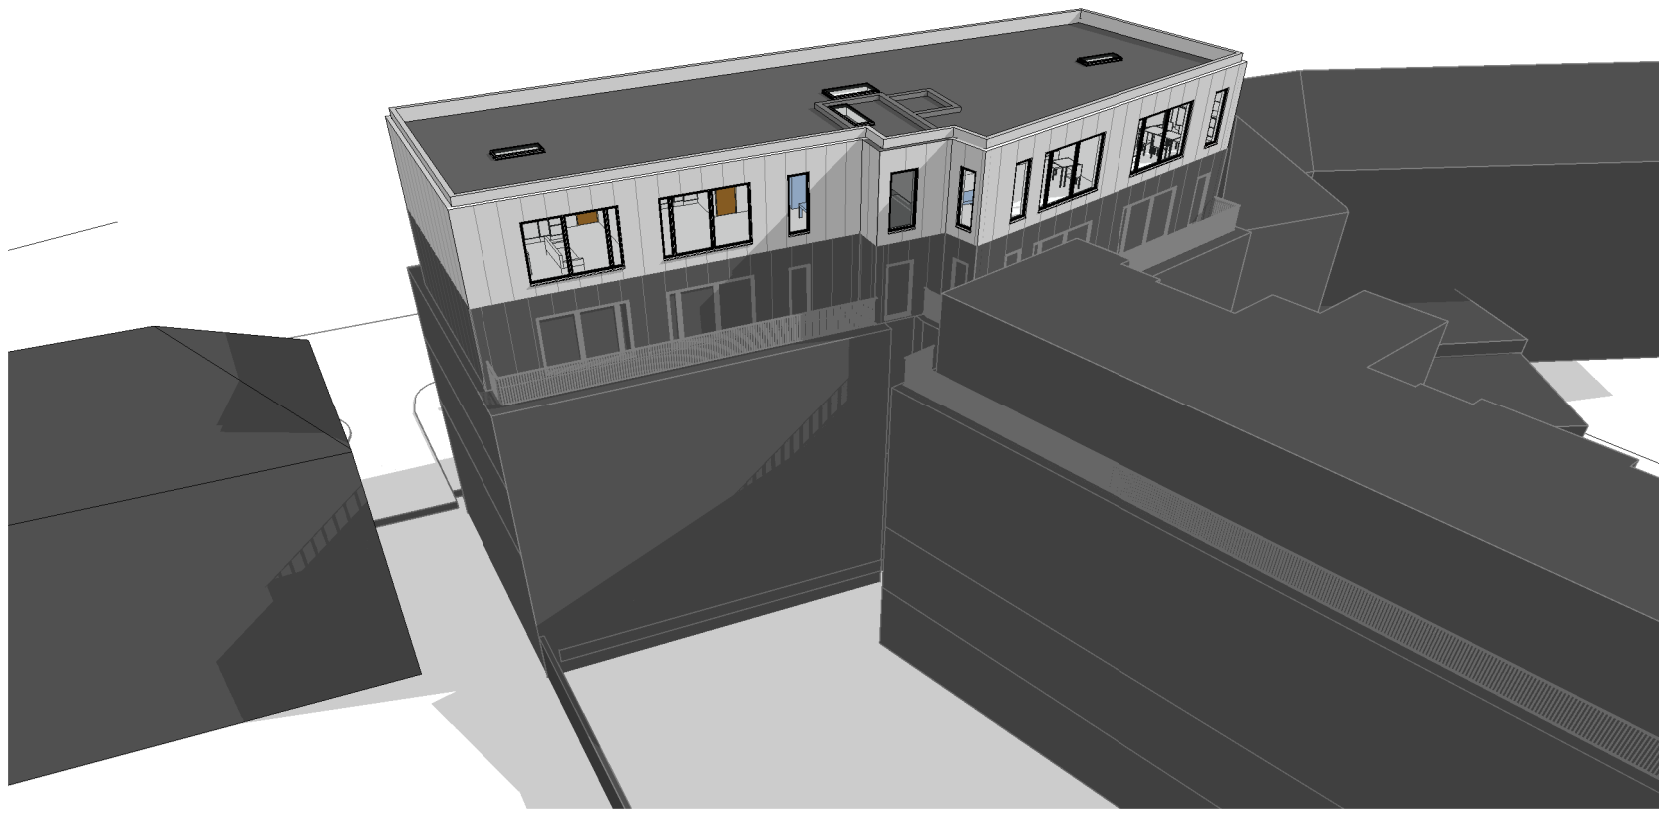

View 13

rev	date	revision description	dm	aud
-----	------	----------------------	----	-----

drawing status				
Planning				

studio **V**Architects

project		drawn	checked	scale	project date	
No.117 Pinner Road, Northwood Hills HA6 1DA		EC	KV		DEC.20	
drawing title		job no.	drawing no.			
Proposed views - Pinner		2010	PL15			