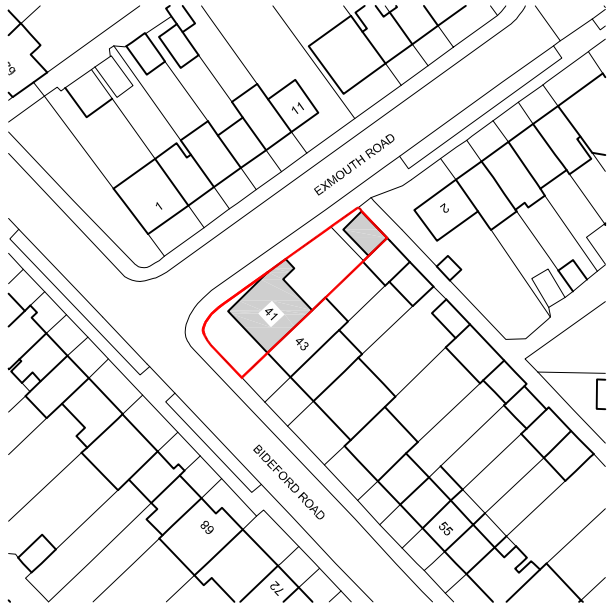

LOCATION PLAN 1:250

10 5 0 Metres 20 30 40 50

Scale 1:250

N

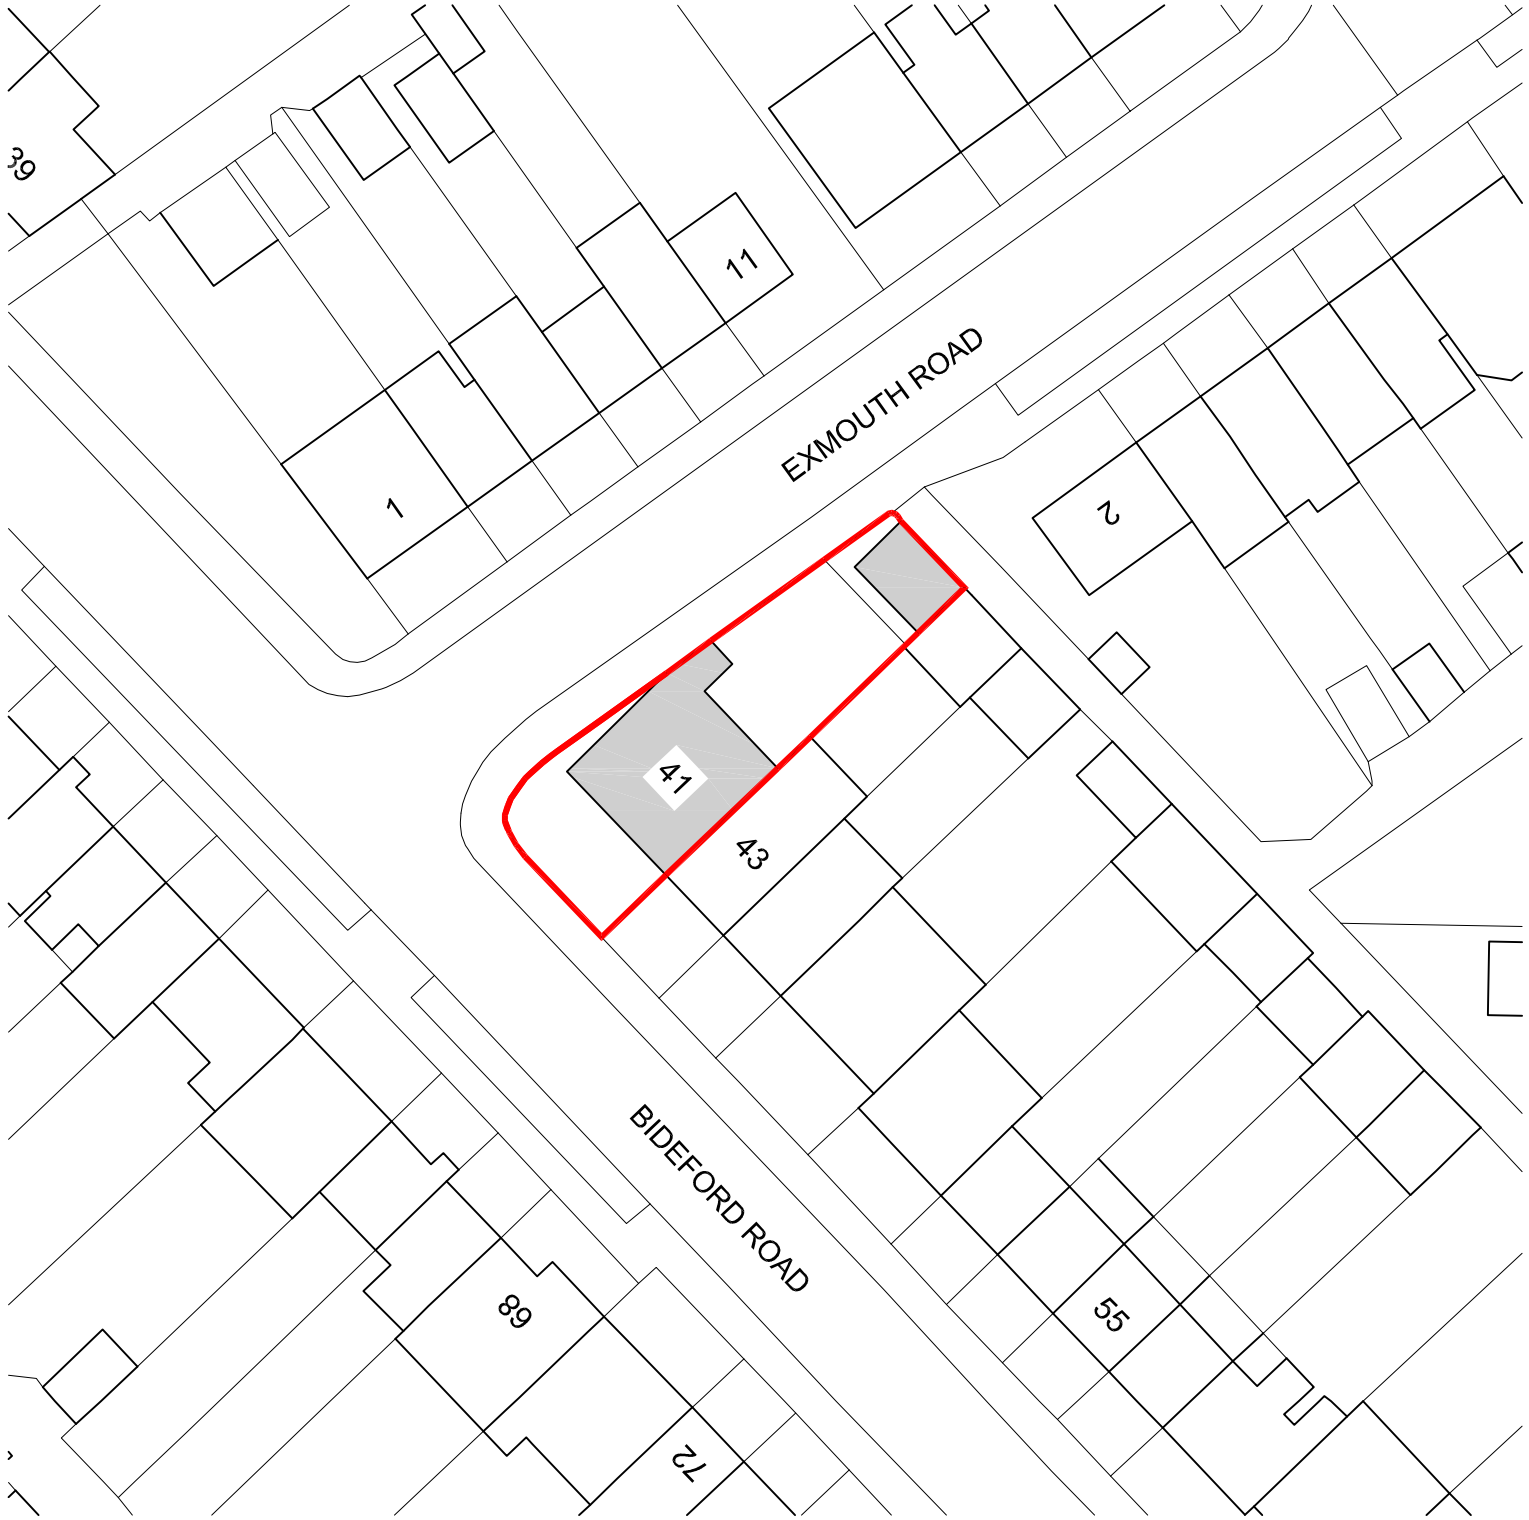

BLOCK PLAN 1:500

4 2 0 Metres 10 15 20

Scale 1:500

N

AMENDMENTS	DATE	REV.

Dimensions, areas and levels where given are only approximate and subject to site survey.
All dimensions are to be checked on site. Figured dimensions only are to be taken from this drawing.
This drawing is to be read in conjunction with all relevant consultants and/or specialists drawings/documents and any discrepancies or variations are to be notified to the architect before the affected work commences. This drawing is copyright and remains the property of the Architects.

bernard murray design
chartered architect
WWW.BMURRAYDESIGN.CO.UK
13 MERRYFIELDS, UXBRIDGE, MIDDLESEX UB82BT
TEL: 07958 471714 EMAIL: BMURRAYDESIGN@YAHOO.CO.UK

PROJECT
41 BIDEFORD ROAD
RUISLIP
HA4 0UE

CLIENT
GURMIT LOTEY

DRAWING
LOCATION AND BLOCK PLANS

SCALE 1:1250 & 1:500 @ A3	DRAWING NUMBER	REV.
DATE JAN 2023	1183-1	
DRAWN BM		