


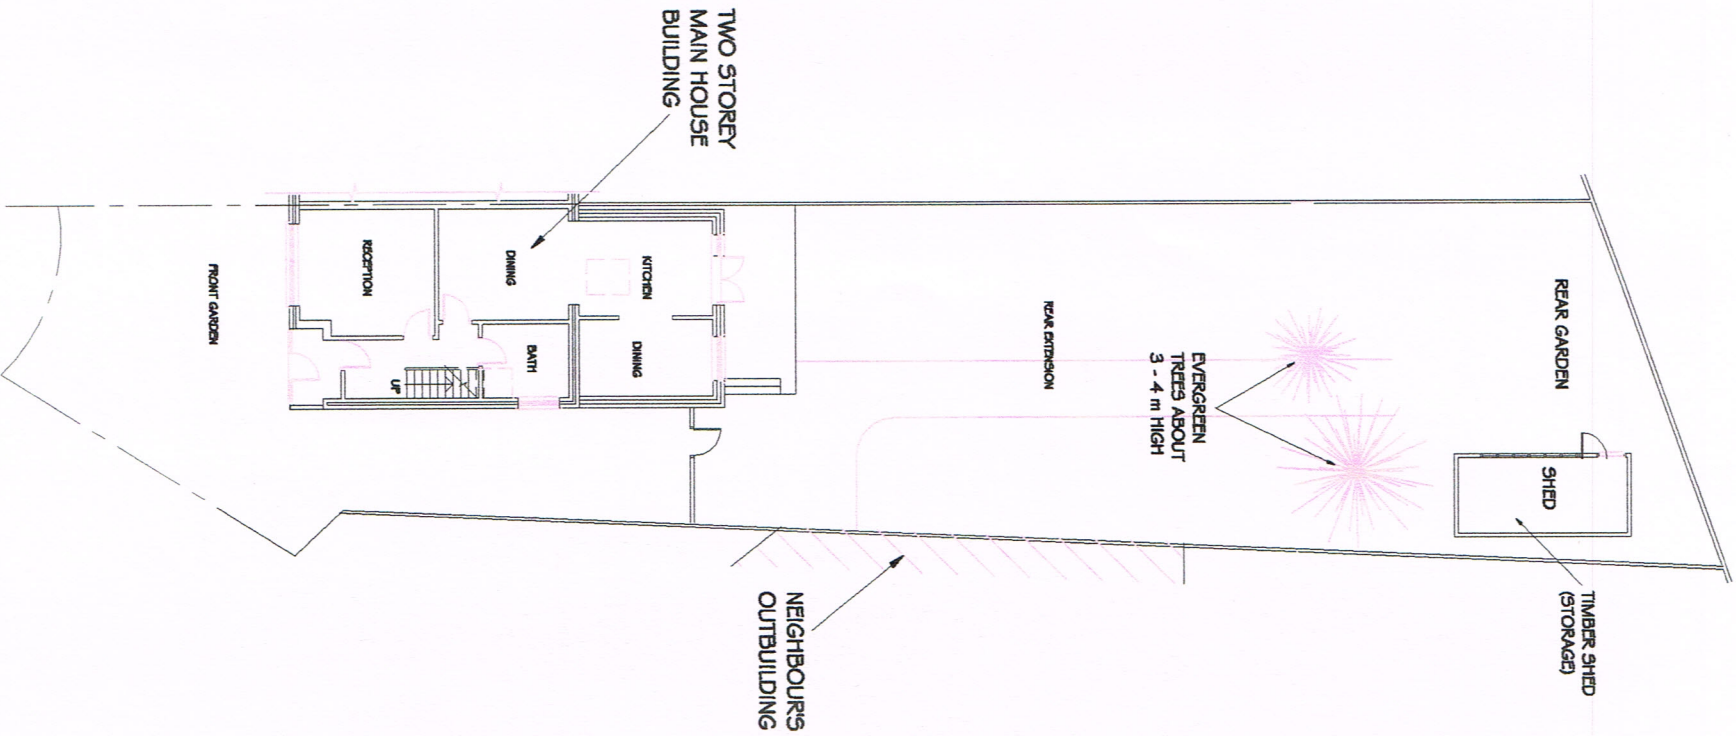


LEVEN WAY

EXISTING SITEPLAN

SCALE 1 : 200

SCALE 1 : 100

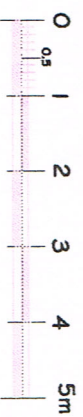

	Job	59 Leven Way, Hayes, UB3 2SS Outbuilding at Rear Garden				Date	Revision
	Client	Mr Abdul Rauf Qadri					
	Drawing	Existing Shopplan					
	Drawn	5 Entran					
Checked	Date	Scale	Dwg. No.				
	August 2021	1 : 100 @ A3	626/03A				