




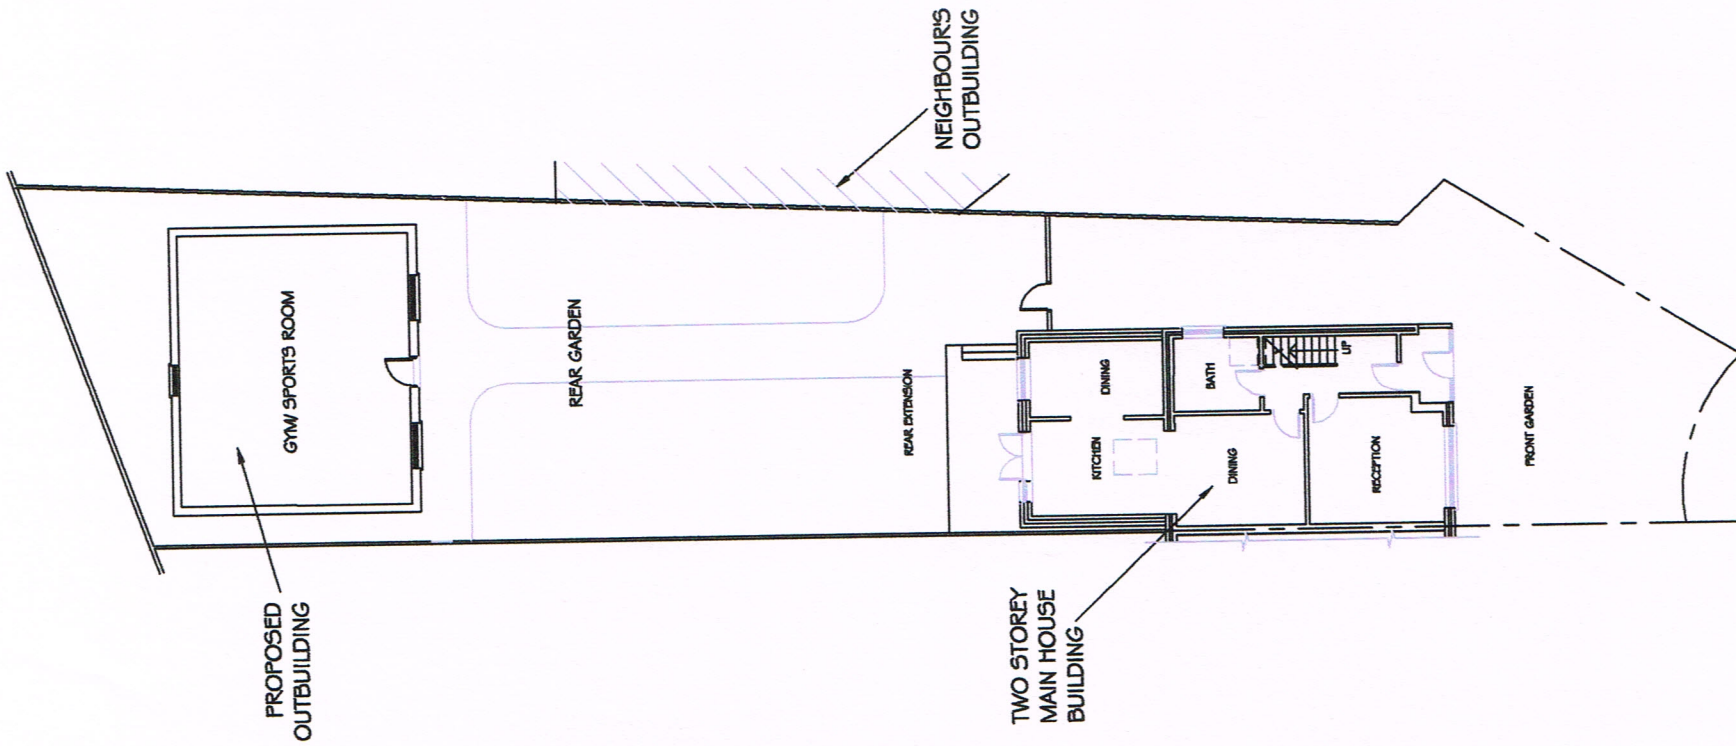

PROPOSED SITEPLAN
SCALE 1 : 200

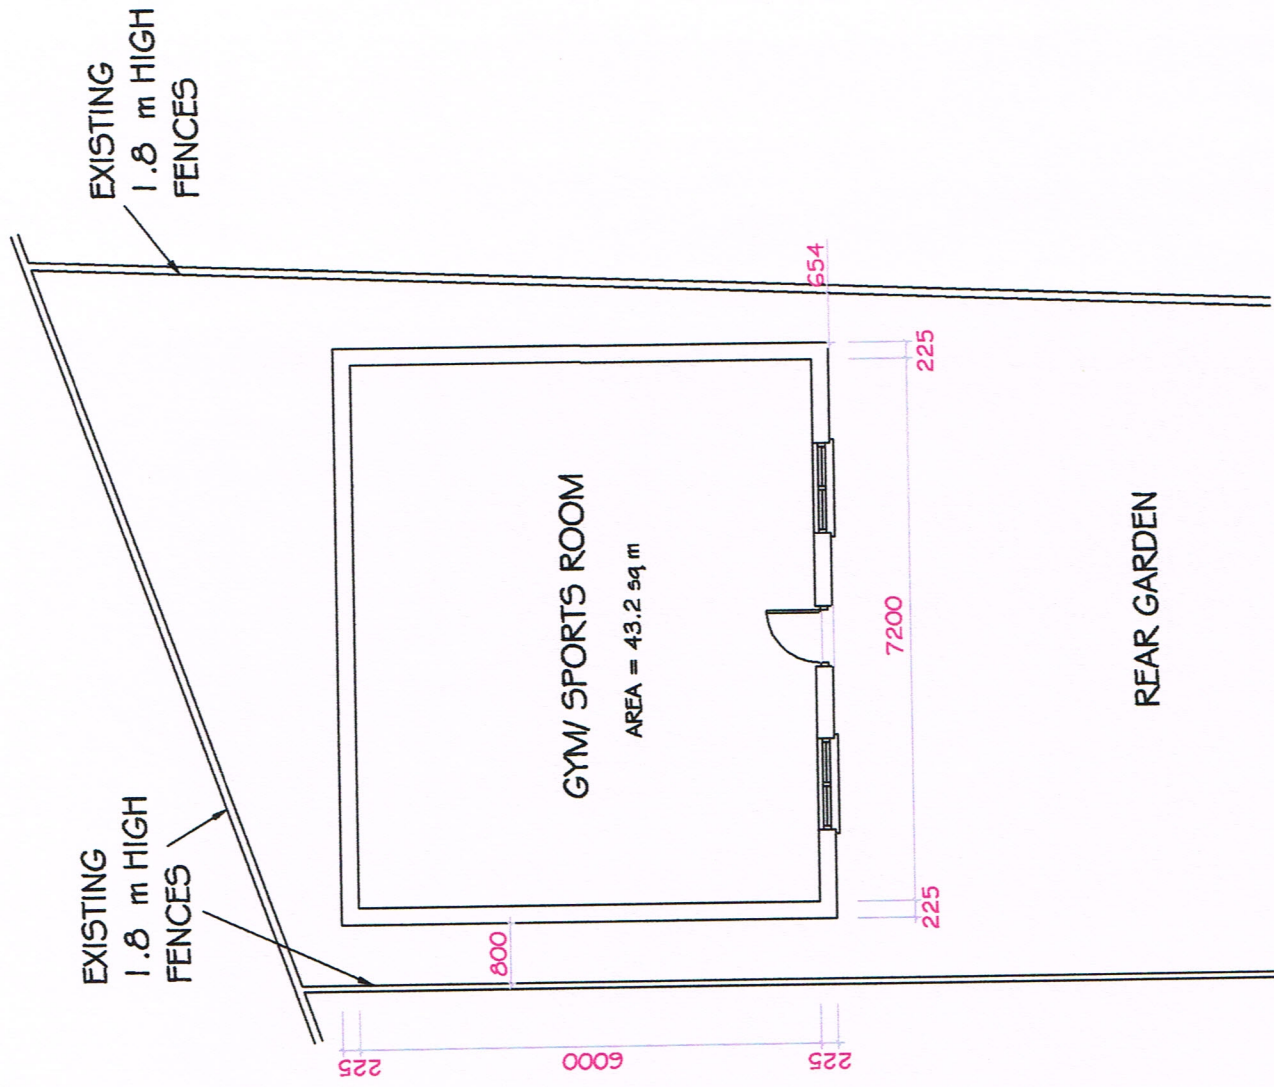

PROPOSED OUTBUILDING PLAN
SCALE 1 : 100

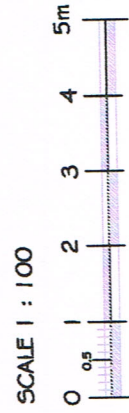

LEVEN WAY

	Job	59 Leven Way, Hayes, UB3 2SS Outbuilding at Rear Garden			Date	Revisions
	Client	Mr Abdul Rauf Qadiri				
	Drawing	Proposed Ground F Plan, Siteplan and Elevation				
	Drawn	S Emran	Scale	1 : 100 @ A3	Dwg. No.	626/01A
Checked					Date	June 2021