

Dimensions to be verified on site.
DO NOT SCALE FROM THIS DRAWING.
Any new information or data are for guidance only. No responsibility is taken for their accuracy.

This drawing is the property of **Design Workshop** and is not to be reproduced, copied, or used in any way without the written consent of **Design Workshop**.
This drawing is based on the condition that it is not copied, reproduced, retained or disclosed to any unauthorized person, either wholly or in part without the written consent of **Design Workshop**.

Consultant Ltd


Site Address:
132, Northwood Way
Northwood
HA6 1RE

Title:
Block and Location
Plans


Scale: 1:500, 1:1250
Paper Size: A3
Rev Date Comments

Drawn By: VP
Job Ref: 21093D
Date: Sep 2021
Drawing No. PL - 05

Proposed Extension

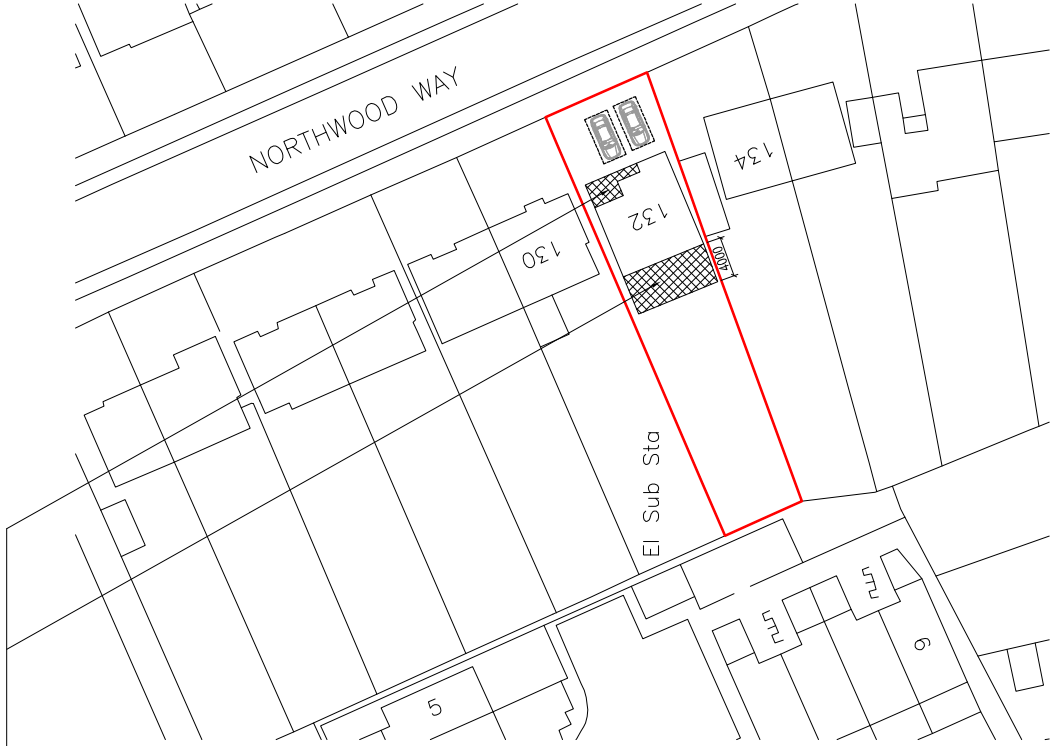

Block Plan

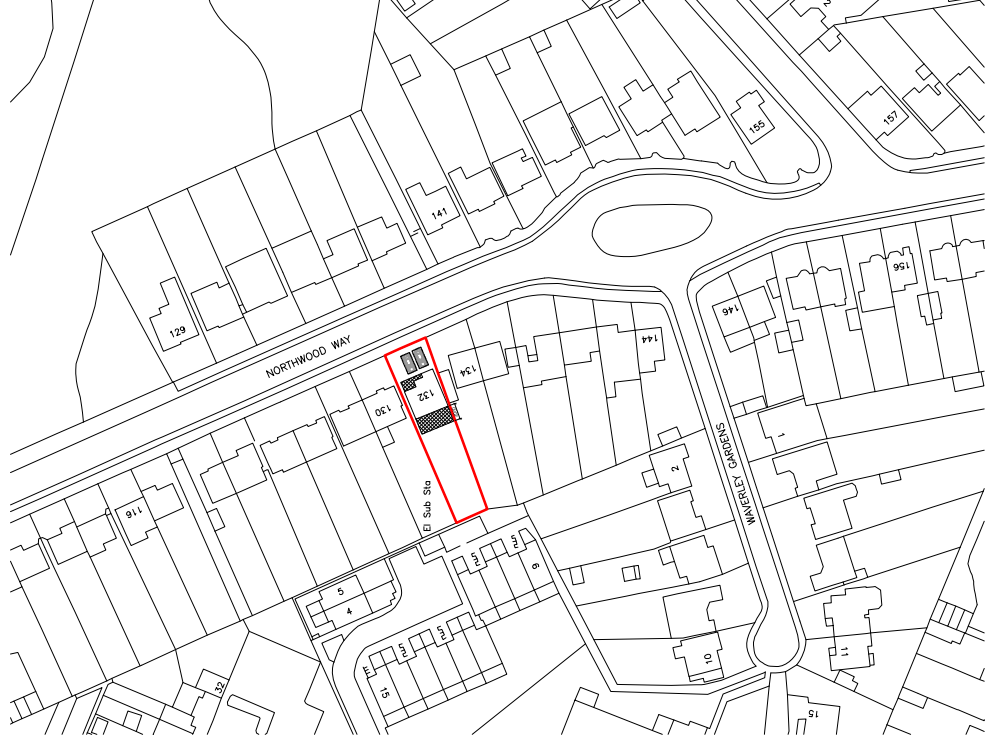

Site Location

