
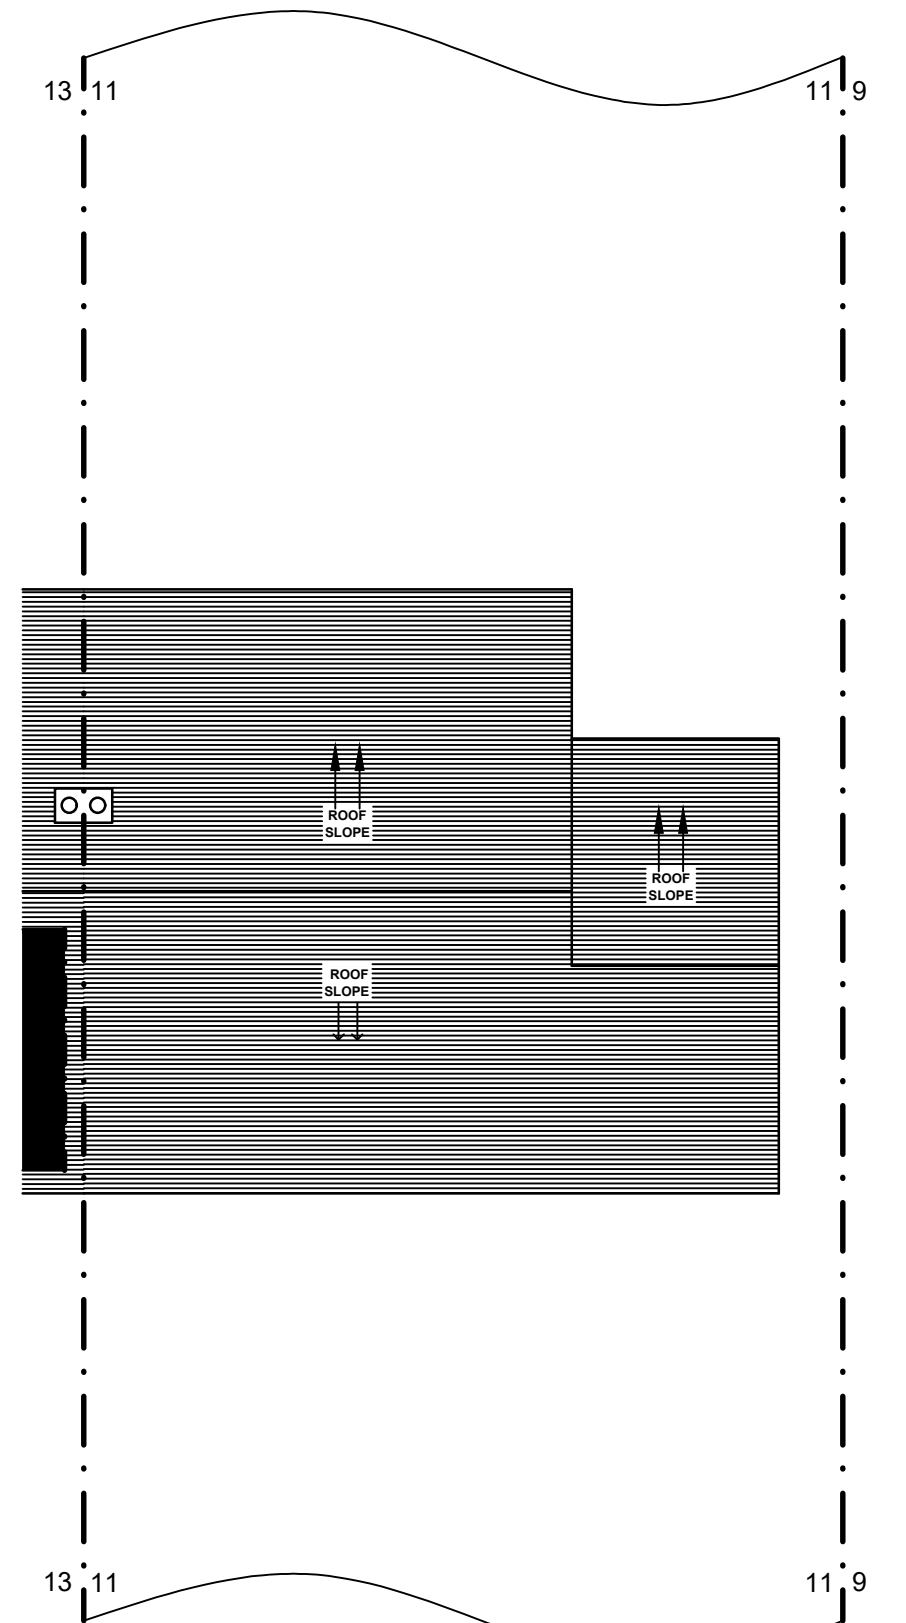
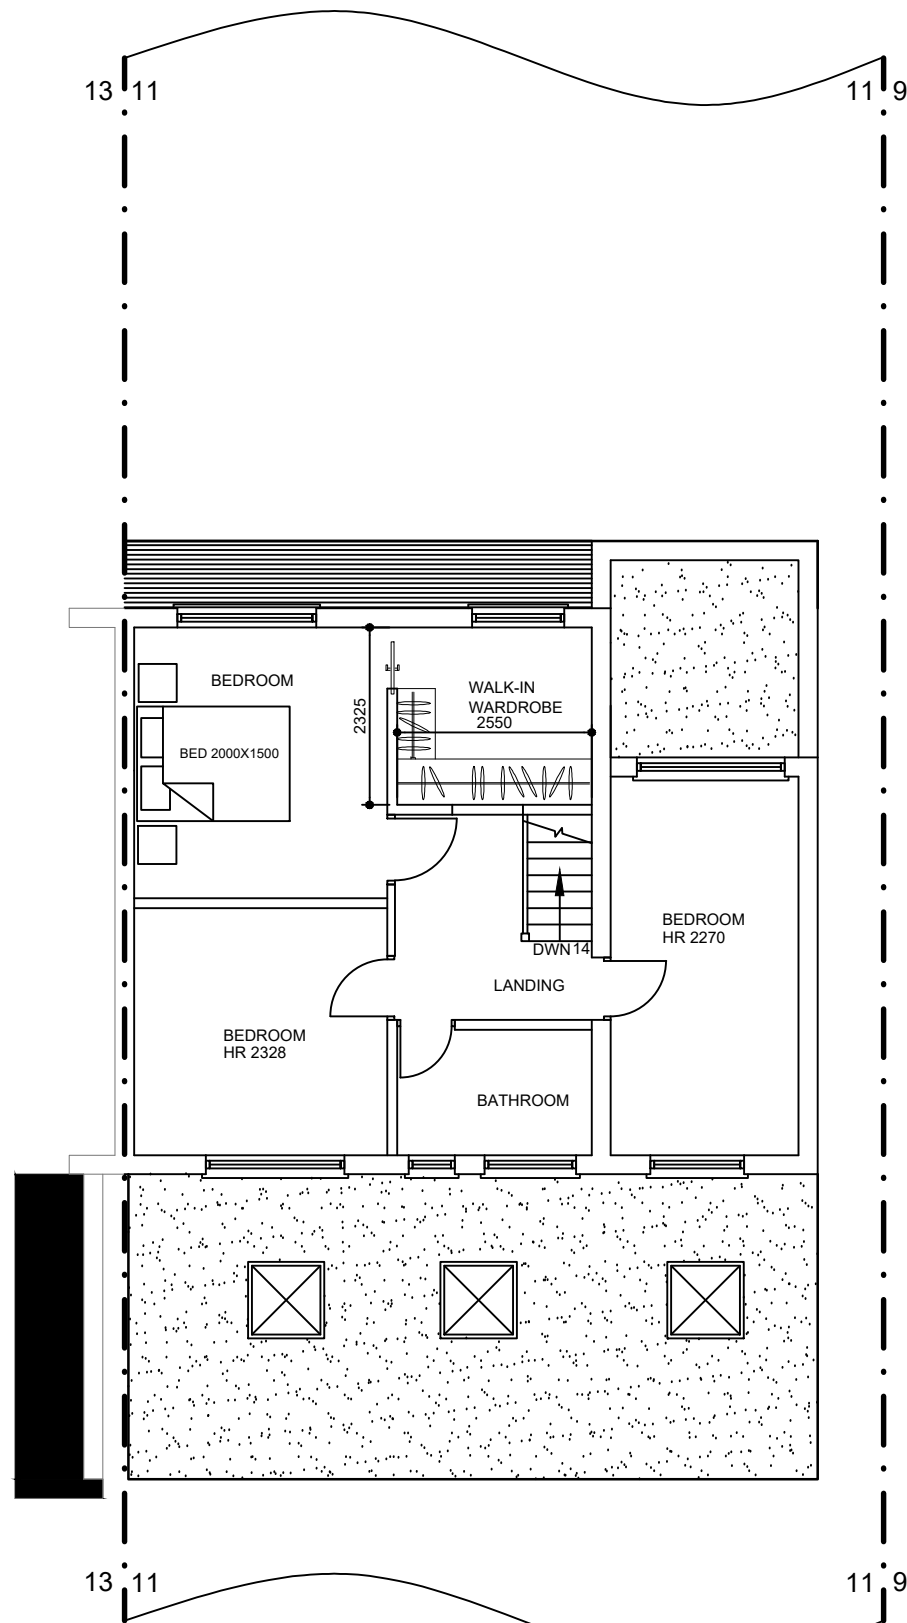


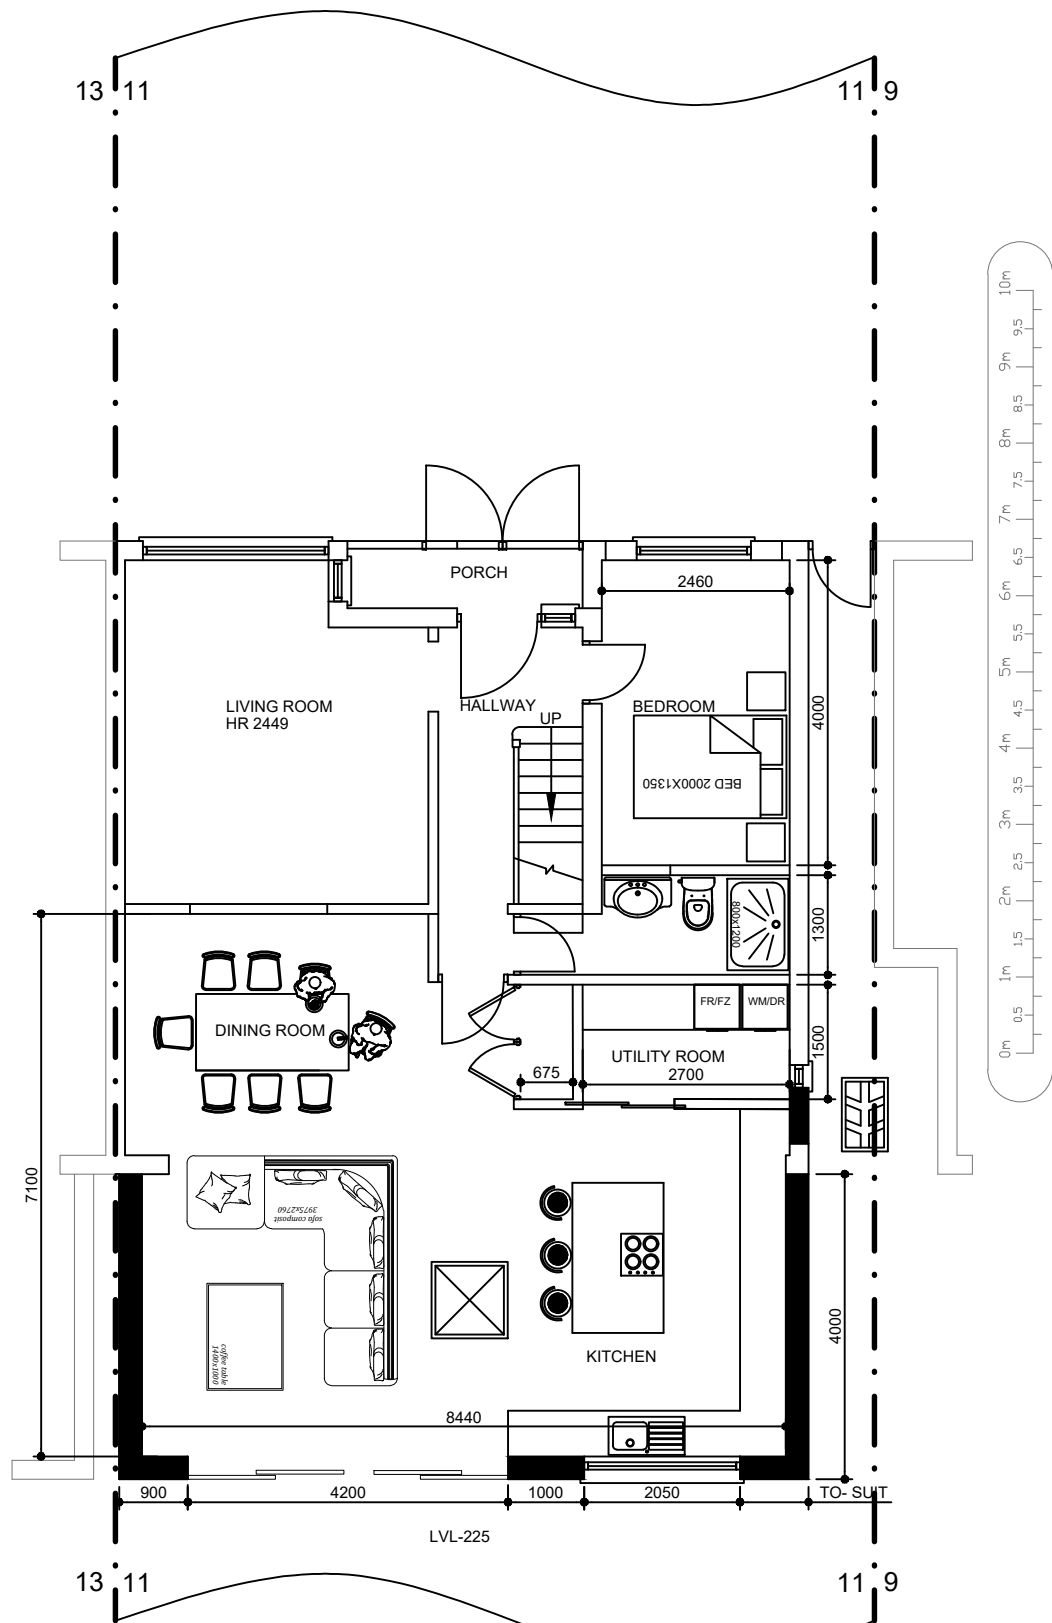

ICREATE DESIGN LIMITED

Planning & Designing of All Types of Building Works
13 ROBB ROAD, STANMORE, HA7 3SQ
Tel: 07886759400 ; EM: ikreated@gmail.com

PROJECT/TITLE

SINGLE STOREY REAR EXTENSION,
FIRST FLOOR FRONT EXTENSION
AND CONVERSION OF GARAGE
INTO HABITABLE ROOM

REV	DATES	COMMENTS
B	11/09/2019	AS PER PLANNER'S COMMENTS
A	18/07/2019	FOR CLIENT'S REVIEW
SCALE:	DRG NO :	
1:100@A3	11EDINBURGHDRIVE -003	