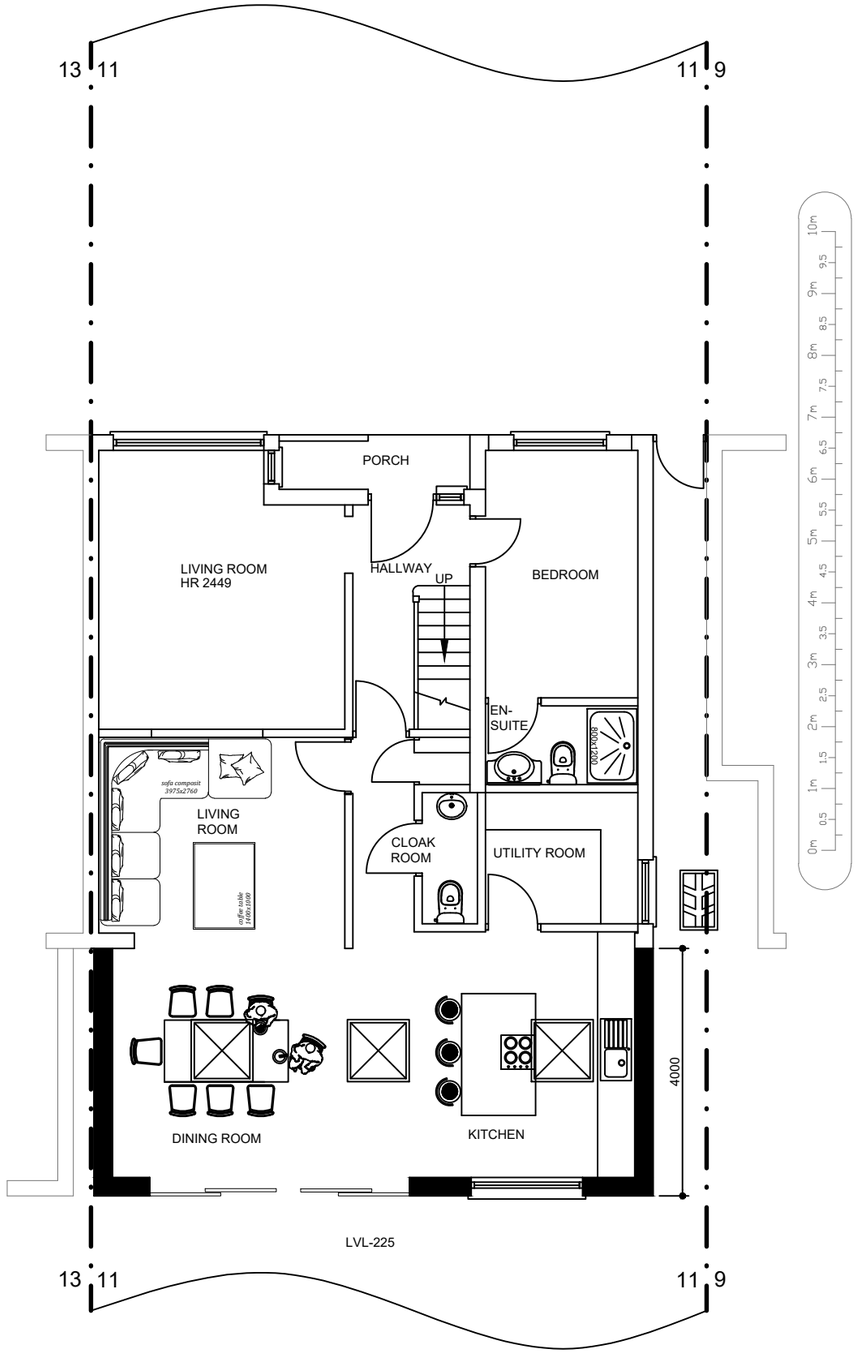

PROPOSED GROUND FLOOR PLAN

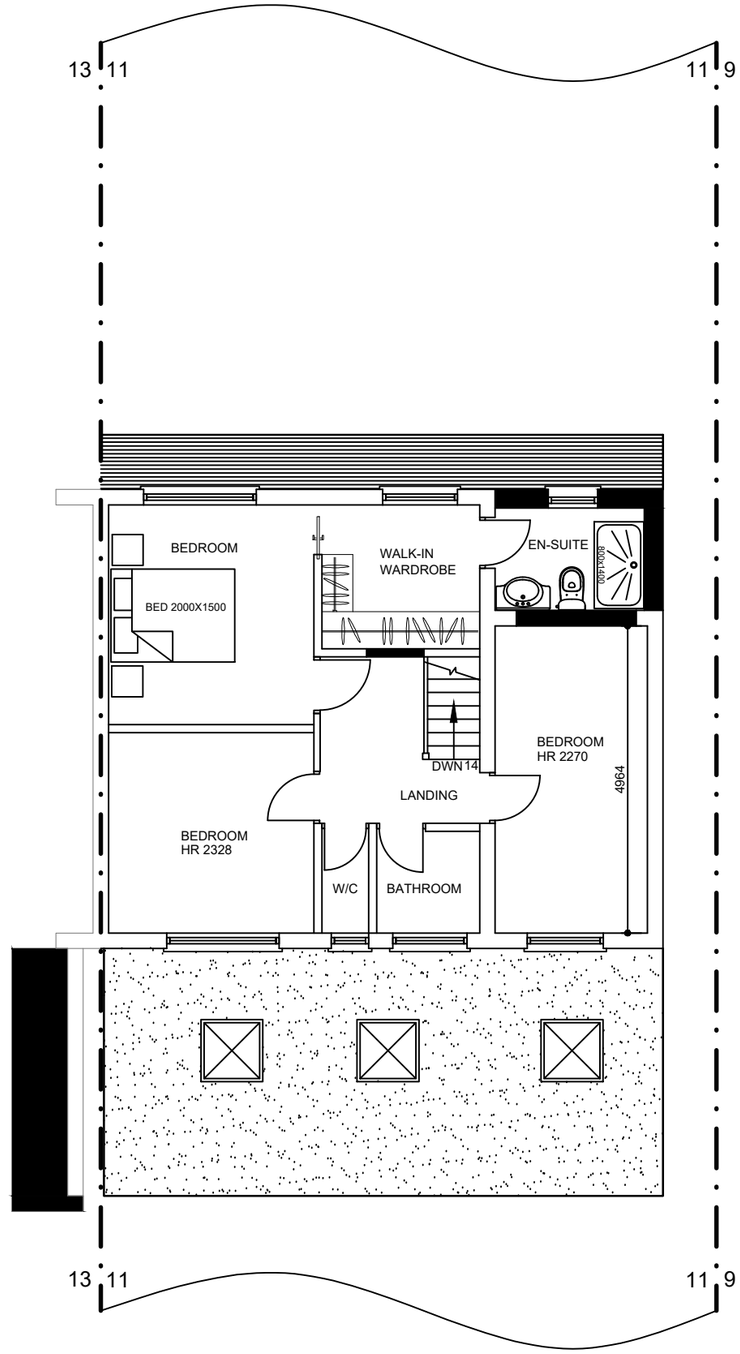

PROPOSED FIRST FLOOR PLAN

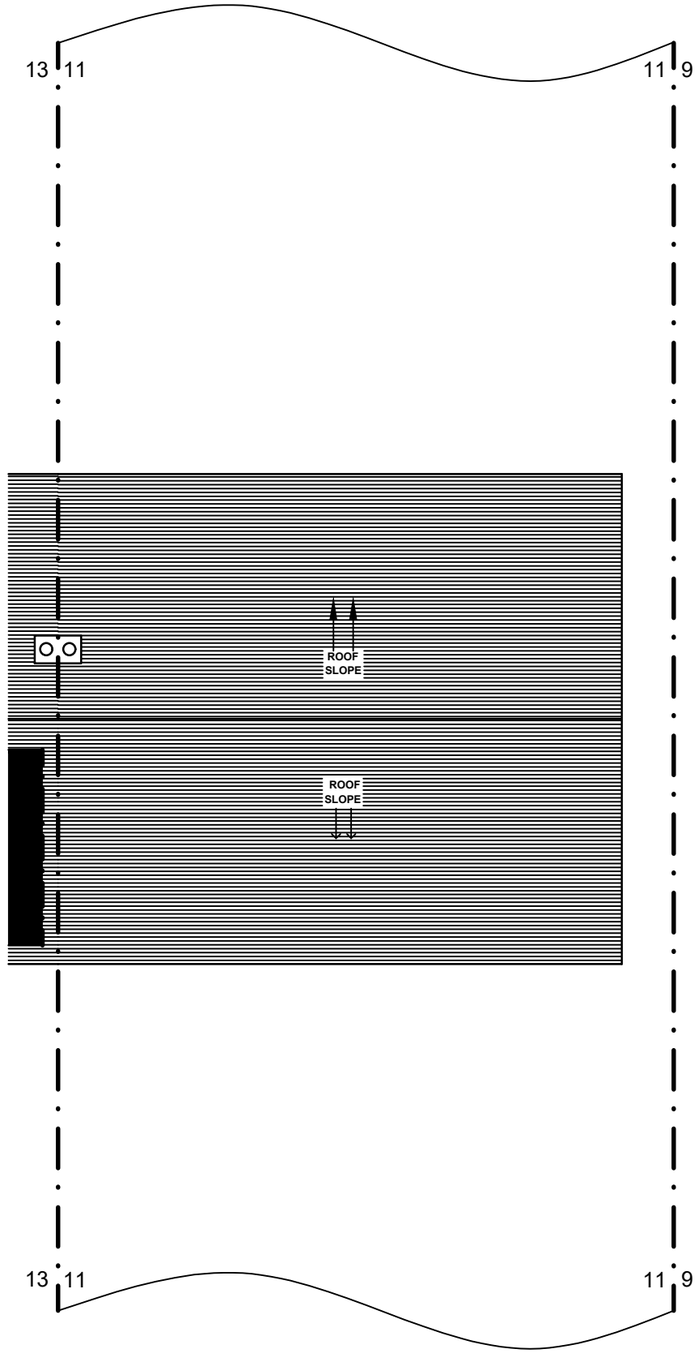

PROPOSED ROOF PLAN

ICREATE ©
DESIGN LIMITED
Planning & Designing of All Types of Building Works
13 ROBB ROAD, STANMORE, HA7 3SQ
Tel: 07886759400 ; EM: ikreated@gmail.com

PROJECT/TITLE

SINGLE STOREY REAR EXTENSION, FIRST FLOOR FRONT EXTENSION AND CONVERSION OF GARAGE INTO HABITABLE ROOM

REV	DATES	COMMENTS
B	25/07/2019	FOR PLANNING APPLICATION
A	18/07/2019	FOR CLIENT'S REVIEW

SCALE: 1:100@A3

DRG NO : 11EDINBURGHDRIVE -003