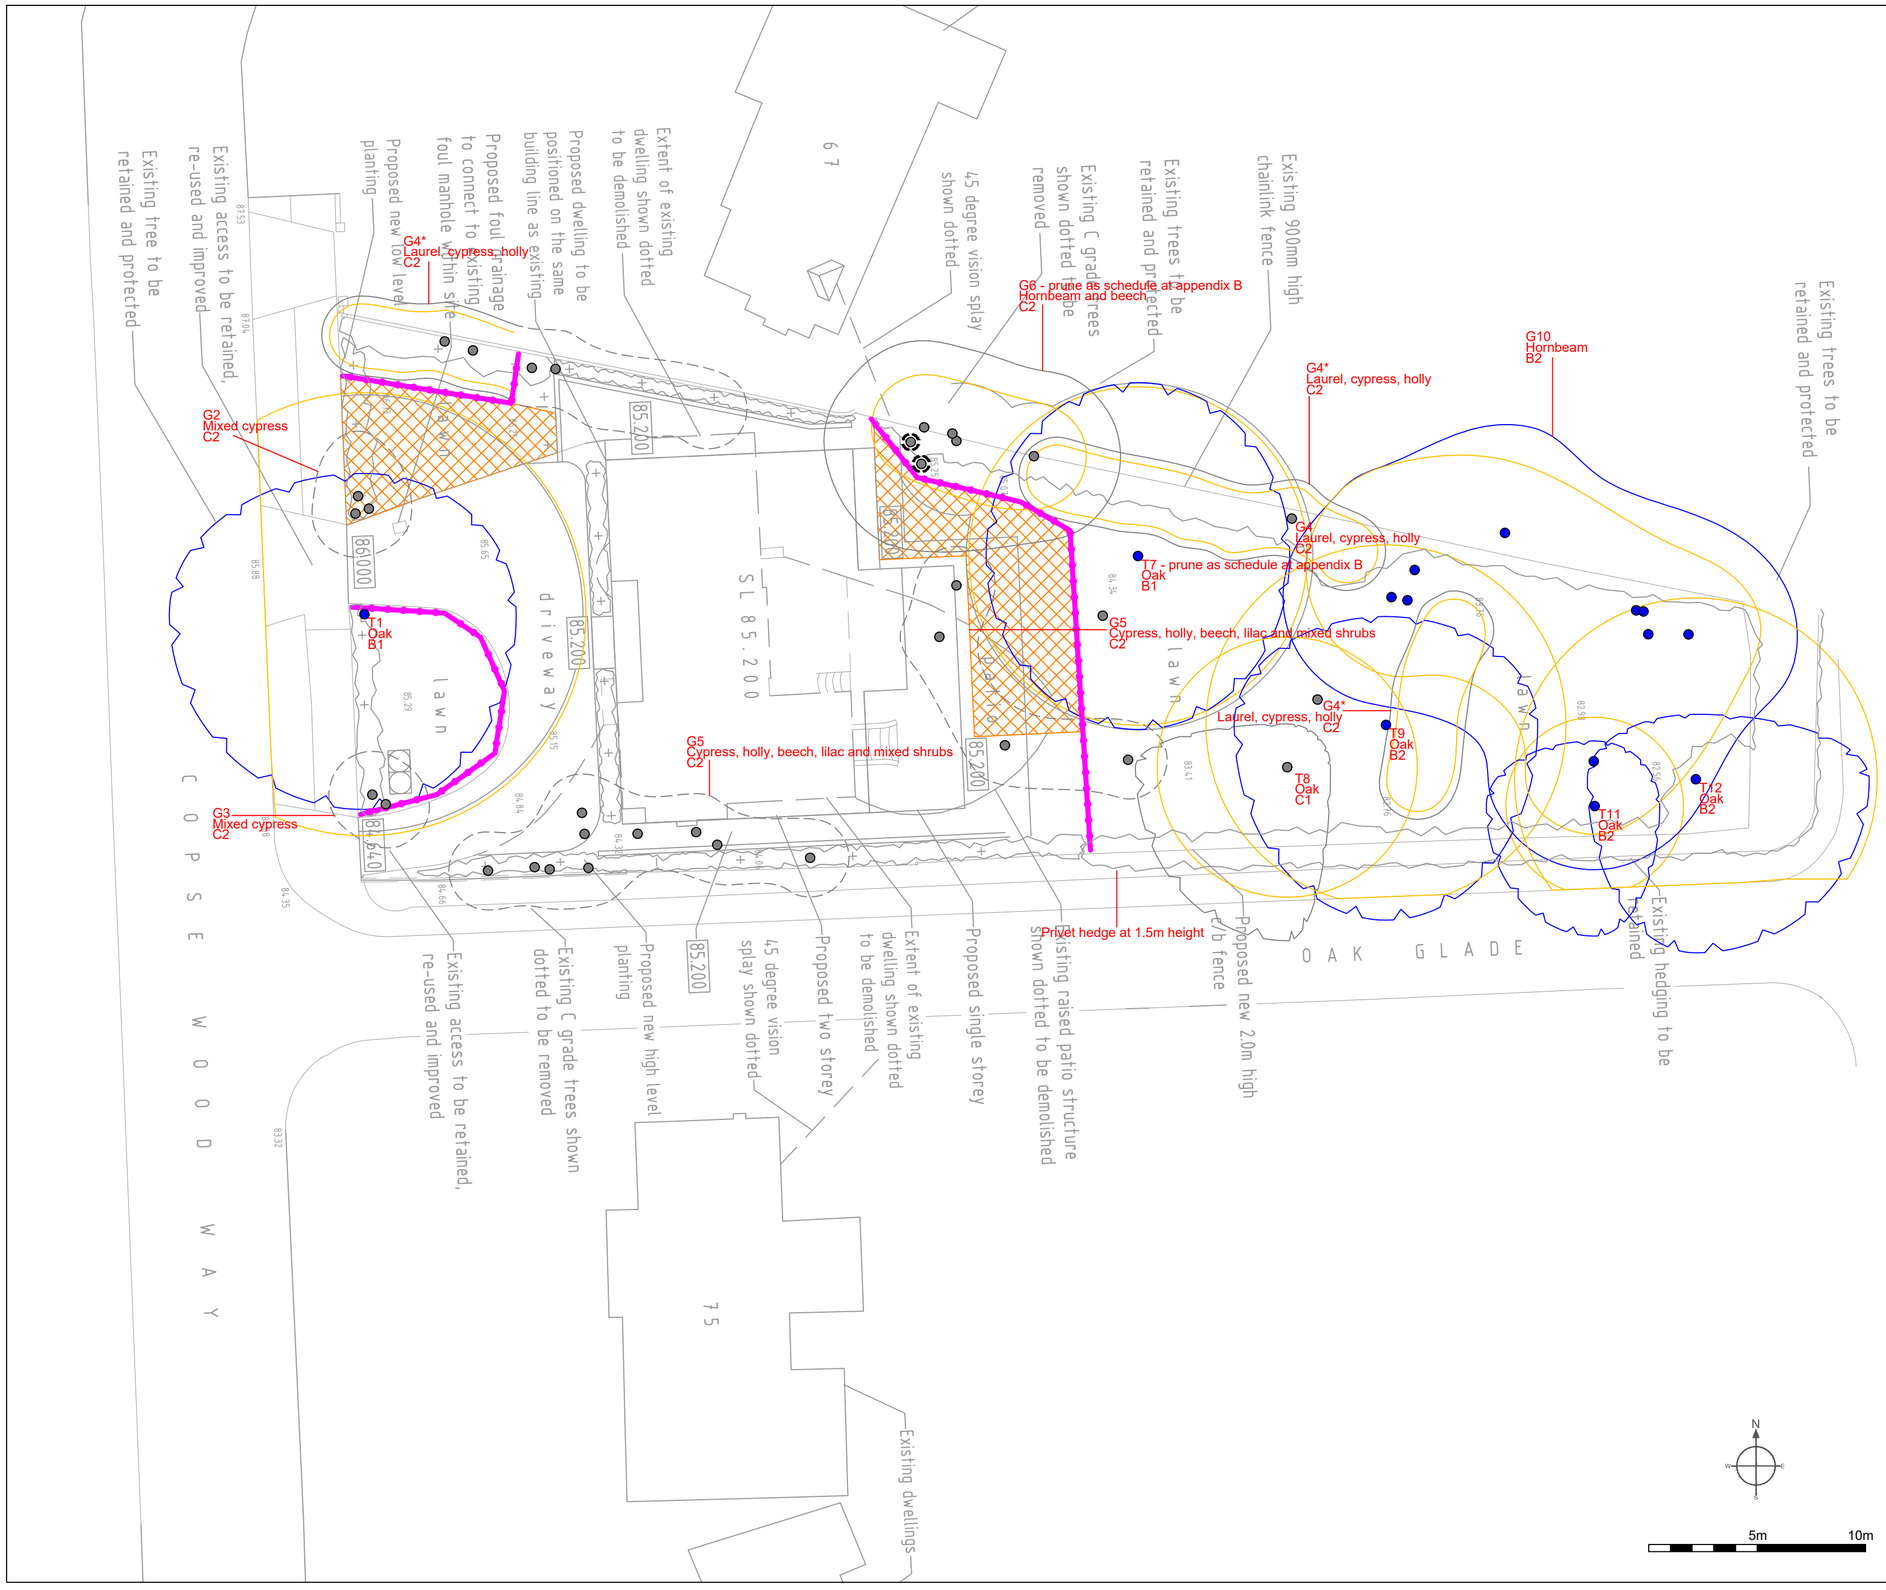

GHAtrees arboricultural consultancy
t: 07884 056 025
e: glen@ghatrees.co.uk
www.ghatrees.co.uk

Site: 69 Copse Wood Way, Northwood, HA6 2TZ	1:200 @ A2
Drawing Title: Tree Protection Plan	Rev B April 2022

Key:

- Category A
- Category B
- Category C
- Category U

Category — Crown Spread
Root Protection Area — Tree Number — Species — Category
13 Birch B2

NOTE: Tree/group numbers marked with an * have approximate locations.

- Tree Protection Fencing
- Groups Proposed for Removal
- Ground Protection
- Tree Proposed for Removal