


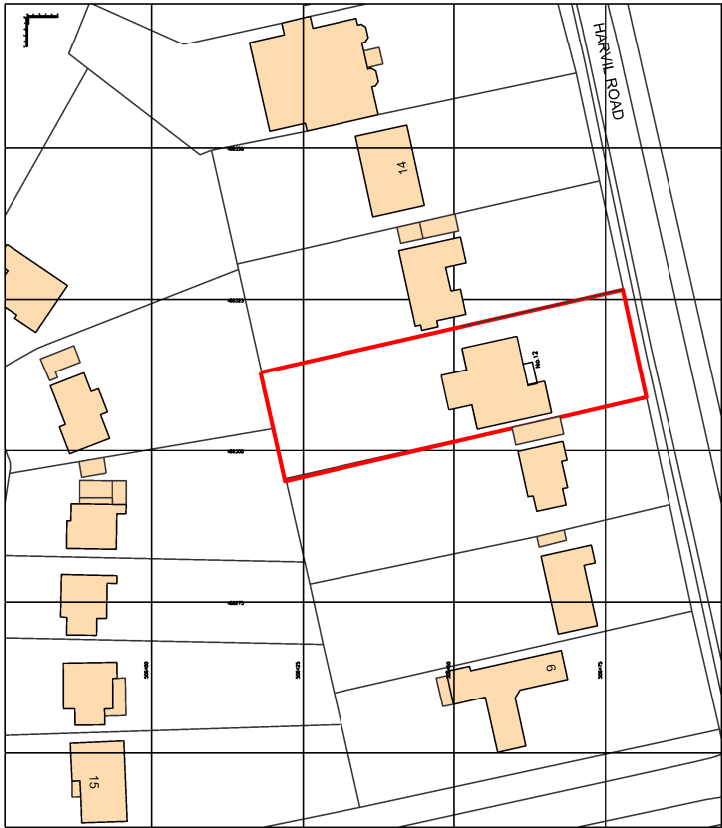

Site Location Plan
SCALE 1:1250

NOTES:	REVISIONS:			ASKPLANNING Chartered Town Planners				From Inception to Occupation				
Figured dimensions are to be used in preference to scaled dimensions. Contractors to verify all dimensions on site before commencing any work or shop drawing. Any discrepancies between these drawings and the actual situation encountered on site should be conveyed to ASK Planning and / or contract administrator immediately. All work to comply with the latest relevant code of practice, British Standards and Building Regulations. No part of this drawing may be reproduced without the permission of ASK Planning. © ASK Planning 1998	A	13/12/2013	Location plan site outlined in red		18 The Common, London W5 3TR Tel 020 3255 0099 ask@askplanning.co.uk		TITLE/VIEW		Site Location Plan			
							PROJECT		12 Harvil Road,			
					PROJECT NO.		2013/732/P		DRAWN BY			
					DRAWING NO.		2013/732/P00		DATE		November 2013	
					SCALE		1/1250 A3		REV.		A	
									LOCATION		12 Harvil Road, Ickenham, UB10 8AJ	