


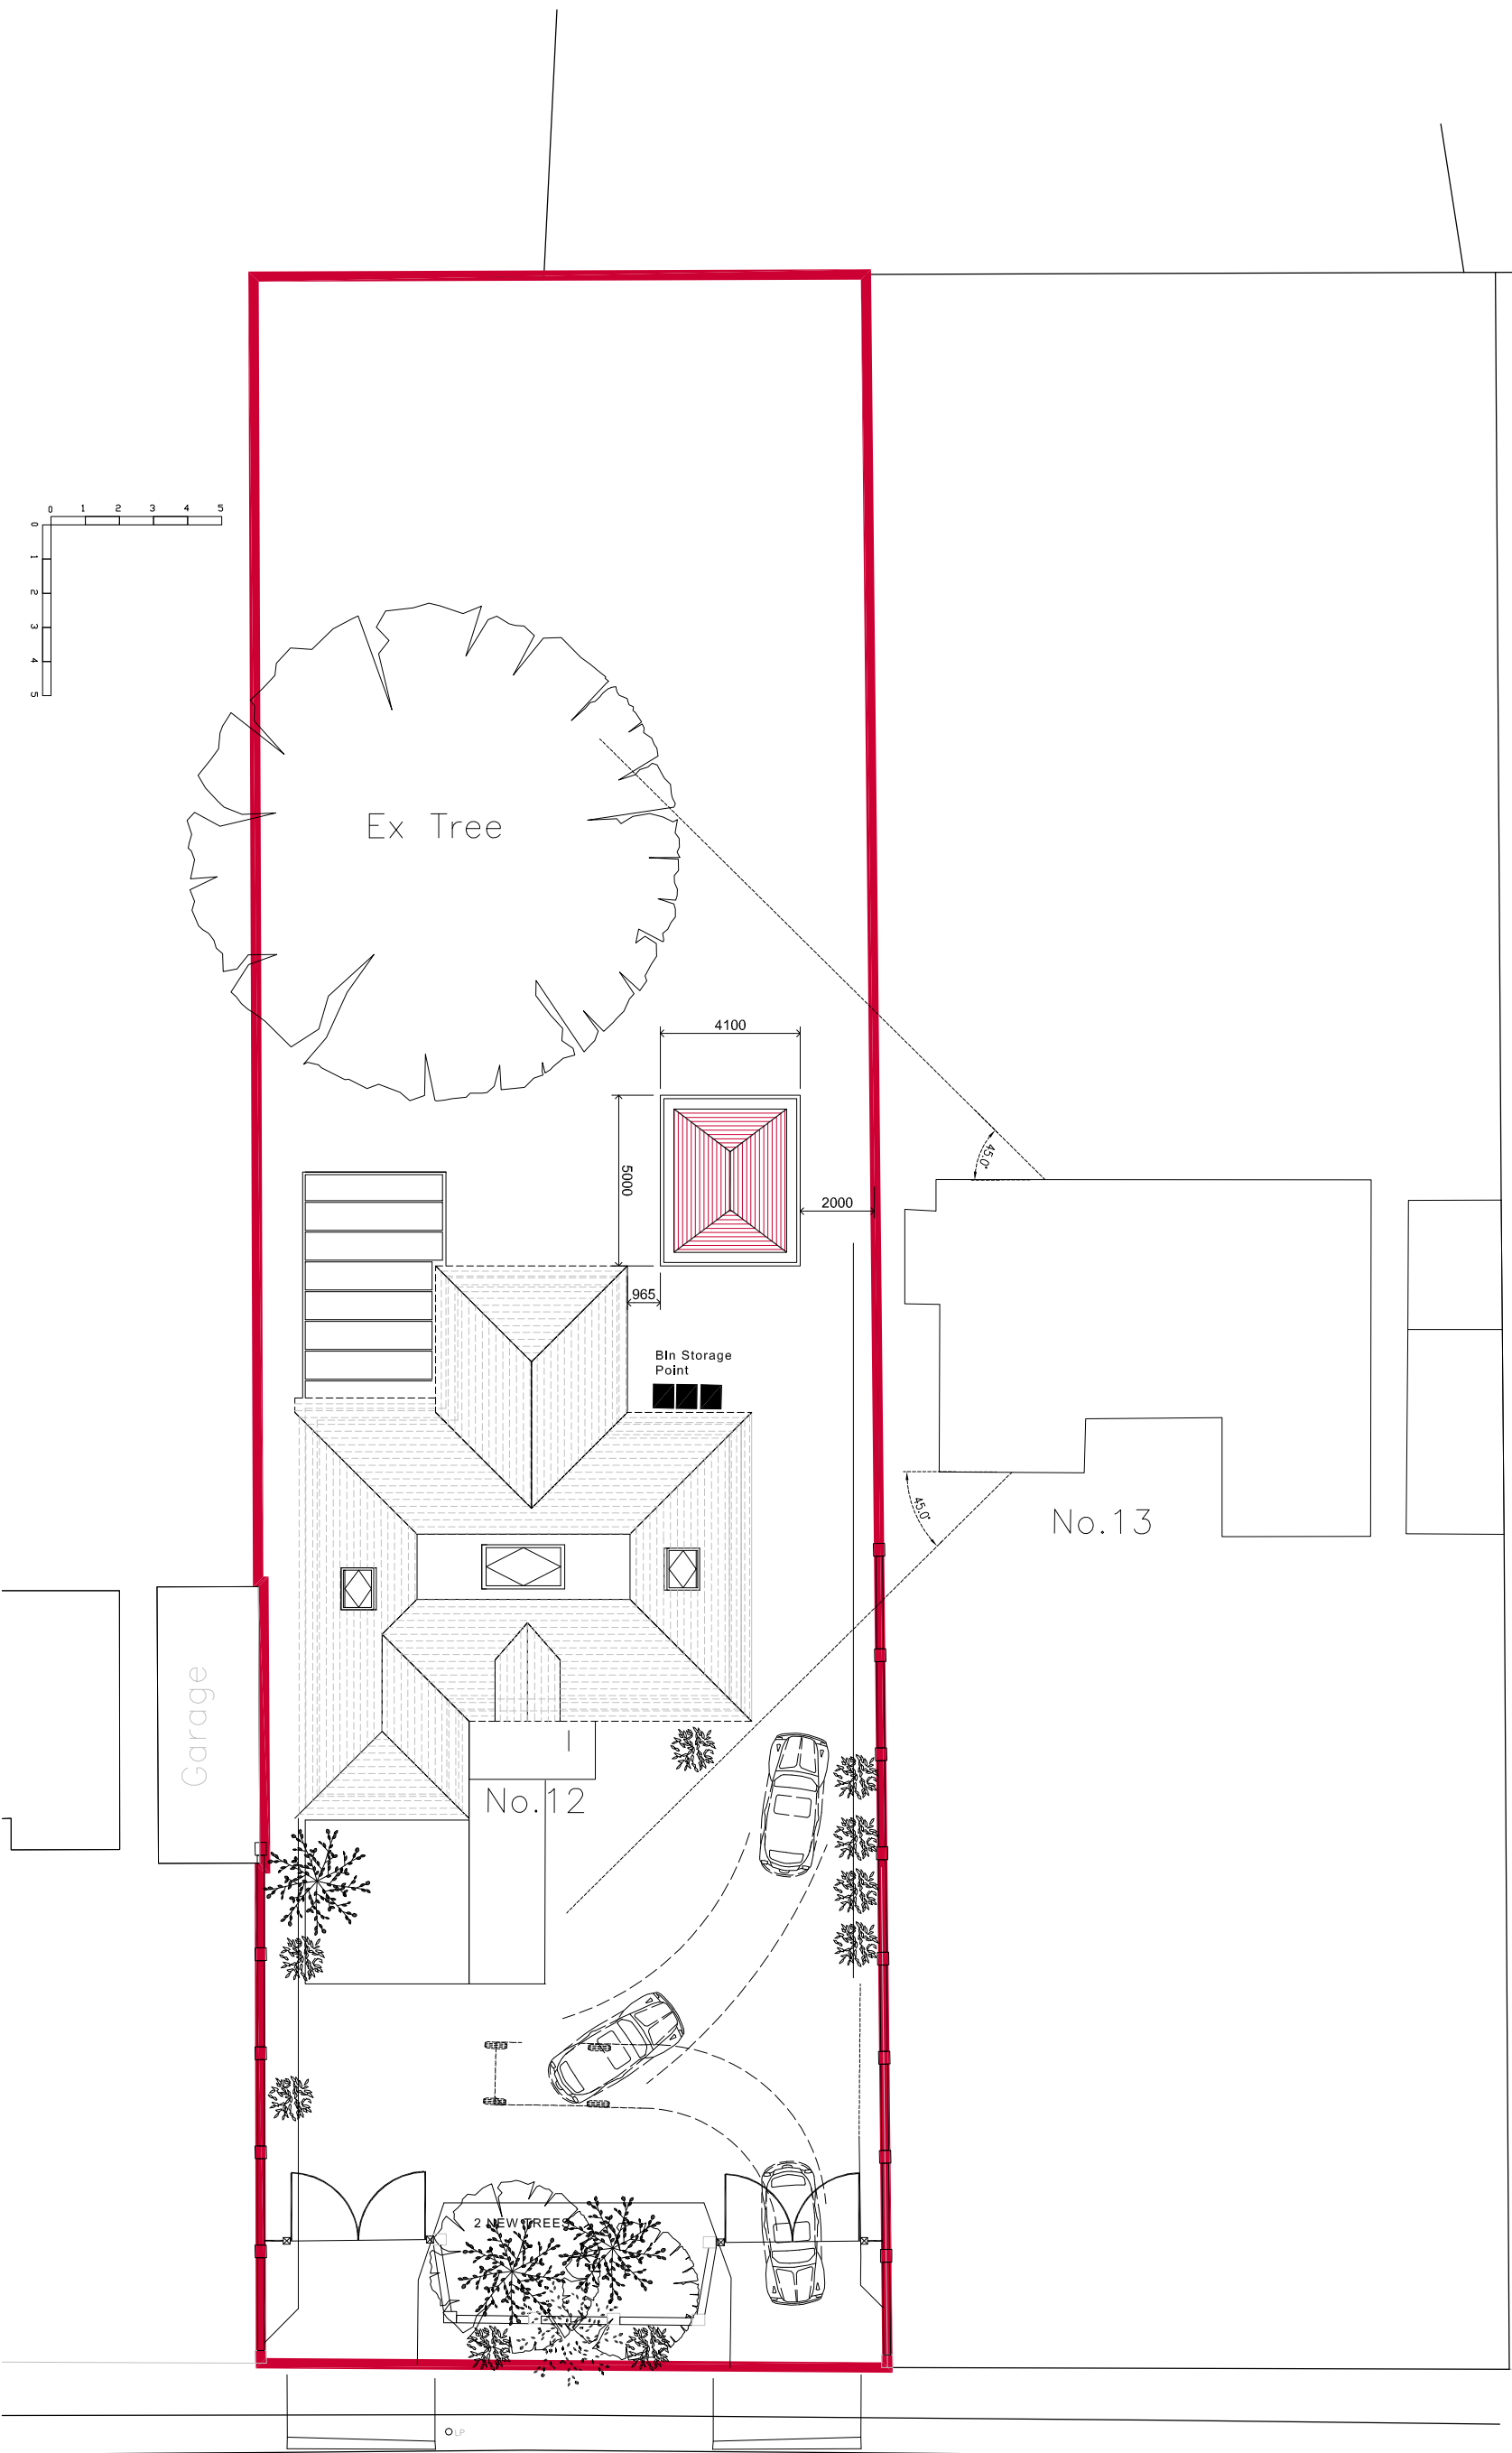

NOTES:		REVISIONS:		ASK PLANNING Chartered Town Planners Tel 020 3255 0099 ask@askplanning.co.uk 18 The Common, London W5 3TR		From Inception to Occupation	
Figured dimensions are to be used in preference to scaled dimensions.				TITLE/VIEW: PROPOSED SITE LAYOUT			
Contractors to verify all dimensions on site before commencing any work or stop drawing.				PROJECT: PROPOSED GARAGE & CONSERVATORY			
Any discrepancies between these drawings and the actual situation encountered on site should be conveyed to ASK Planning and / or contract administrator immediately.				LOCATION: 12 HARVIL ROAD			
All work to comply with the latest relevant code of practice, British Standards and Building Regulations.				ICKENHAM			
No part of this drawing may be reproduced without the permission of ASK Planning.				URB10 8AJ			
© ASK Planning 1998				REV.			