


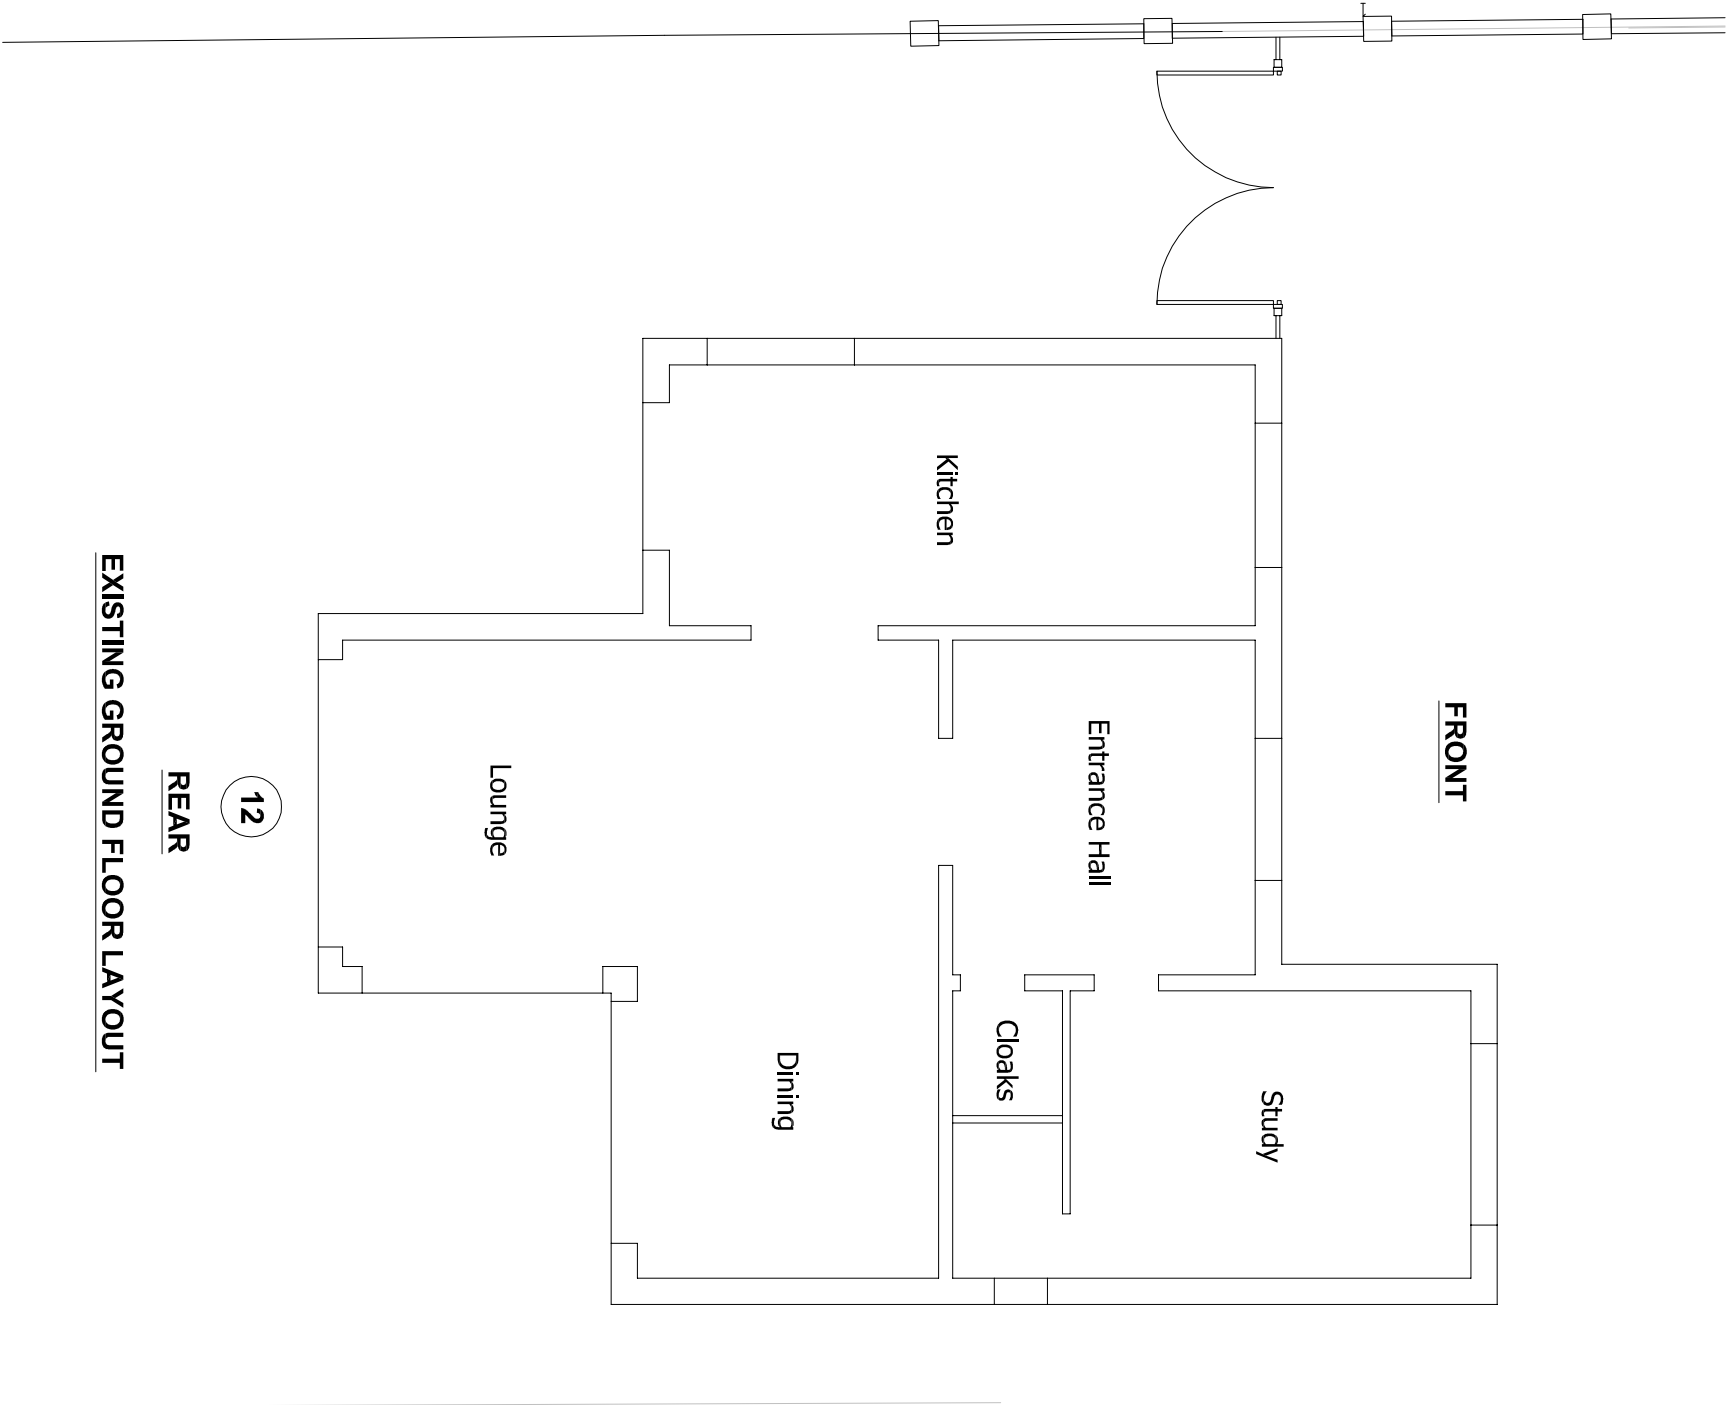

EXISTING GROUND FLOOR LAYOUT

NOTES:			REVISIONS:		
Figured dimensions are to be used in preference to scaled dimensions. Contractors to verify all dimensions on site before commencing any work or shop drawing. Any discrepancies between these drawings and the actual situation encountered on site should be conveyed to ASK Planning and / or contract administrator immediately. All work to comply with the latest relevant code of practice, British Standards and Building Regulations. No part of this drawing may be reproduced without the permission of ASK Planning. © ASK Planning 1998					
ASK PLANNING Chartered Town Planners 18 The Common, London W5 3TR Tel 020 3255 0099 ask@askplanning.co.uk					
SCALE 1:100 A3		DRAWN BY: RA			
DRAWING NO.		DATE: 02 / 11 /2015			
2015 / 772/P/03		REV.			
			From Inception to Occupation		
			TITLE/VIEW: EXISTING GROUND FLOOR LAYOUT		
			PROJECT: PROPOSED GARAGE & CONSERVATORY		
			LOCATION: 12 HARVIL ROAD ICKENHAM UB10 8AJ		