


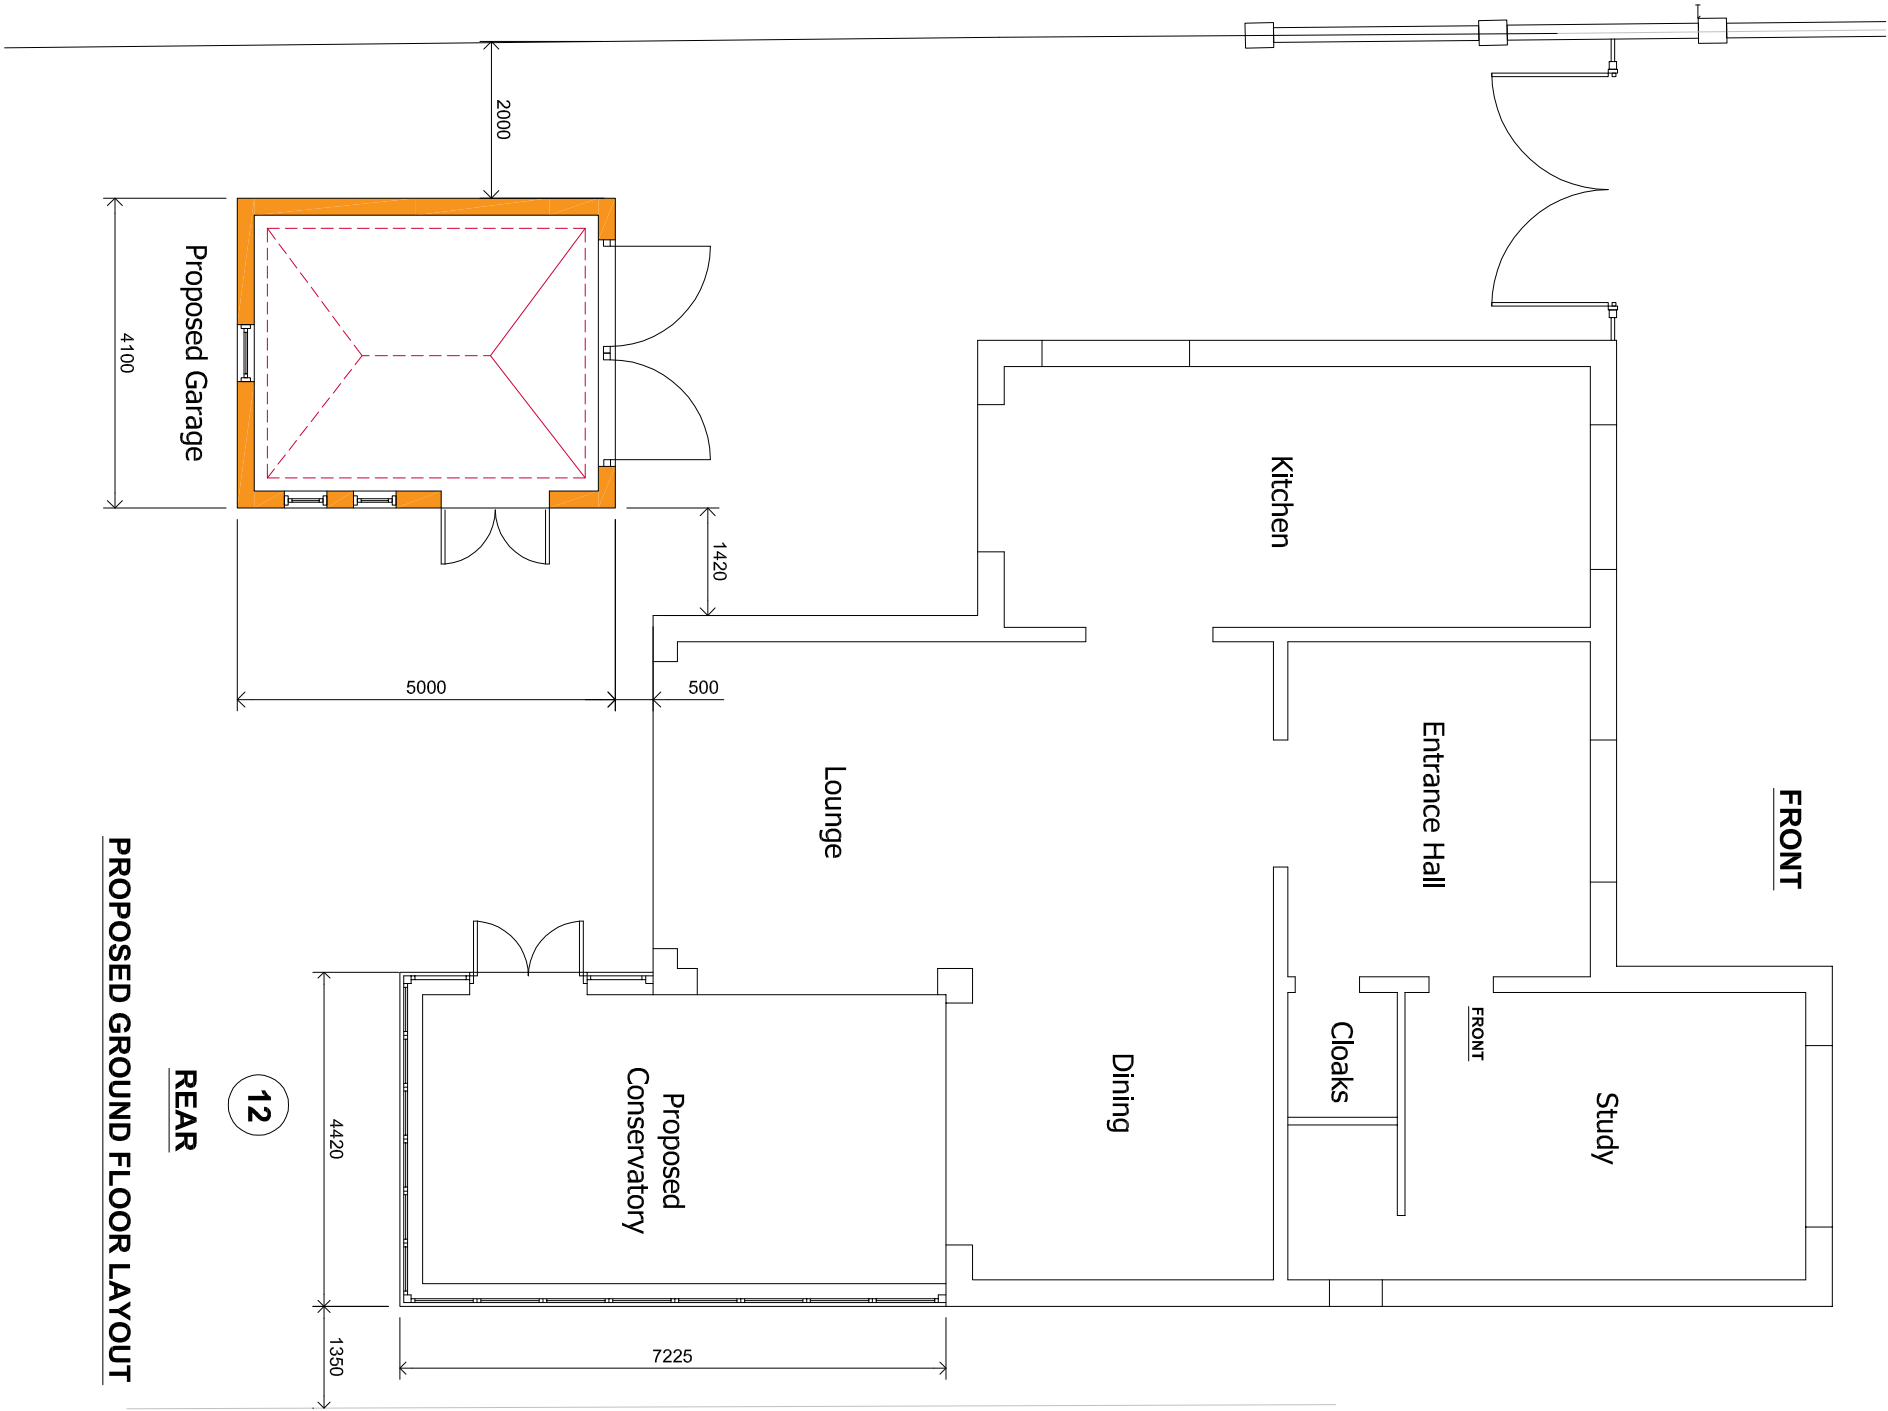

PROPOSED GROUND FLOOR LAYOUT

| NOTES:   |  | REVISIONS:                                                              |  |
|---|--|-------------------------------------------------------------------------|--|
| <p>Figured dimensions are to be used in preference to scaled dimensions. Contractors to verify all dimensions on site before commencing any work or shop drawing.</p> <p>Any discrepancies between these drawings and the actual situation on site must be reported immediately to ASK Planning and / or contract administrator immediately.</p> <p>All work to comply with the latest relevant code of practice, British Standards and Building Regulations.</p> <p>No part of this drawing may be reproduced without the permission of ASK Planning.</p> <p>© ASK Planning 1998</p> |  |                                                                         |  |
|   |  |                                                                         |  |
|   |  |                                                                         |  |
|   |  |                                                                         |  |
|   |  |                                                                         |  |
| ASK PLANNING   |  | ASK PLANNING                                                            |  |
| Chartered Town Planners   |  | 18 The Common, London W5 3TR<br>Tel 020 3255 0099 ask@askplanning.co.uk |  |
| SCALE 1:100 A3   |  | DRAWN BY: RA                                                            |  |
| DRAWING NO.   |  | DATE: 02 / 11 /2015                                                     |  |
| 2015 / 772/P/04   |  | REV.                                                                    |  |
| From Inception to Occupation   |  | TITLE/VIEW: PROPOSED GROUND FLOOR LAYOUT                                |  |
| PROJECT: PROPOSED GARAGE & CONSERVATORY   |  | LOCATION: 12 HARVIL ROAD<br>ICKENHAM<br>UB10 8AJ                        |  |