
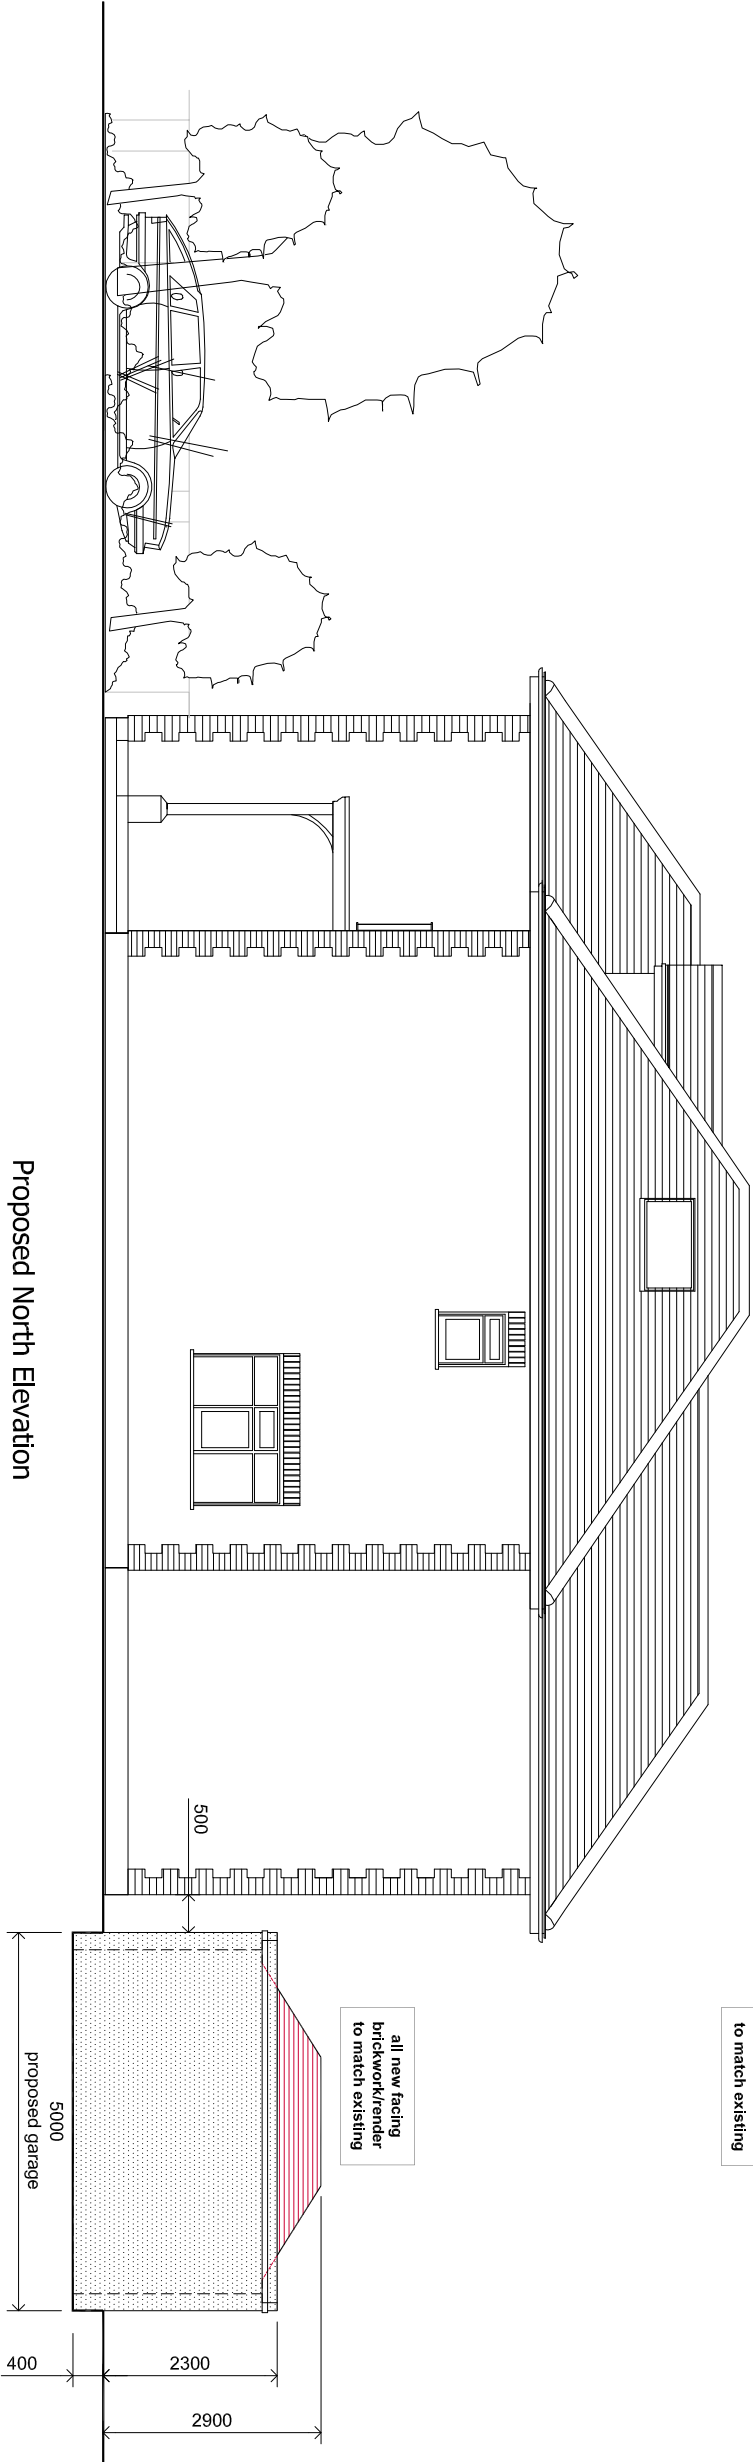


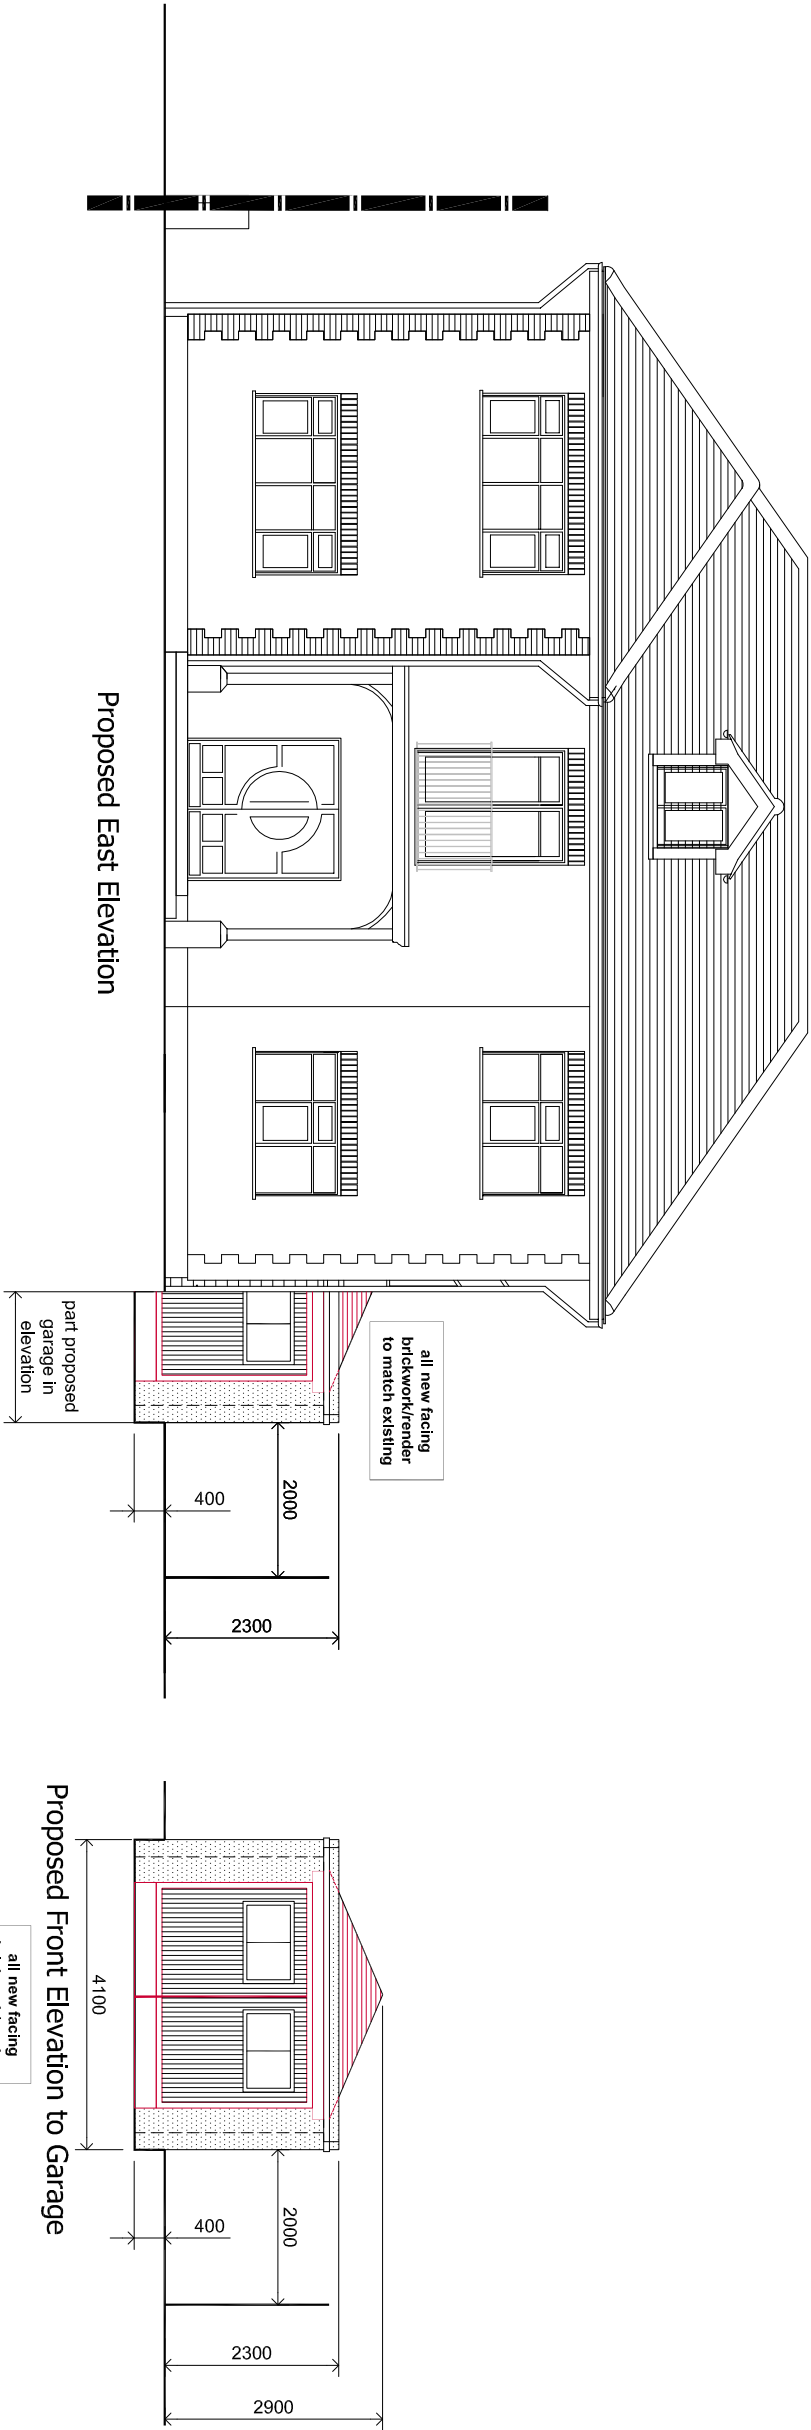

NOTES:				From Inception to Occupation			
REVISIONS:				TITLE/VIEW: PROPOSED ELEVATIONS			
Figured dimensions are to be used in preference to scaled dimensions. Contractors to verify all dimensions on site before commencing any work or shop drawing. Any discrepancies between these drawings and the actual situation contract administrator immediately. All work to comply with the latest relevant code of practice, British Standards and Building Regulations. No part of this drawing may be reproduced without the permission of ASK Planning. © ASK Planning 1998				PROJECT: PROPOSED GARAGE & CONSERVATORY			
				LOCATION: 12 HARVIL ROAD			
				ICKENHAM			
				UB10 8AJ			
ASK PLANNING Chartered Town Planners				18 The Common, London W5 3TR Tel 020 3255 0099 ask@askplanning.co.uk			
SCALE 1:100 A3				DRAWN BY: RA			
DRAWING NO.				DATE: 02 / 11 /2015			
2015 / 772/P/07				REV.			