
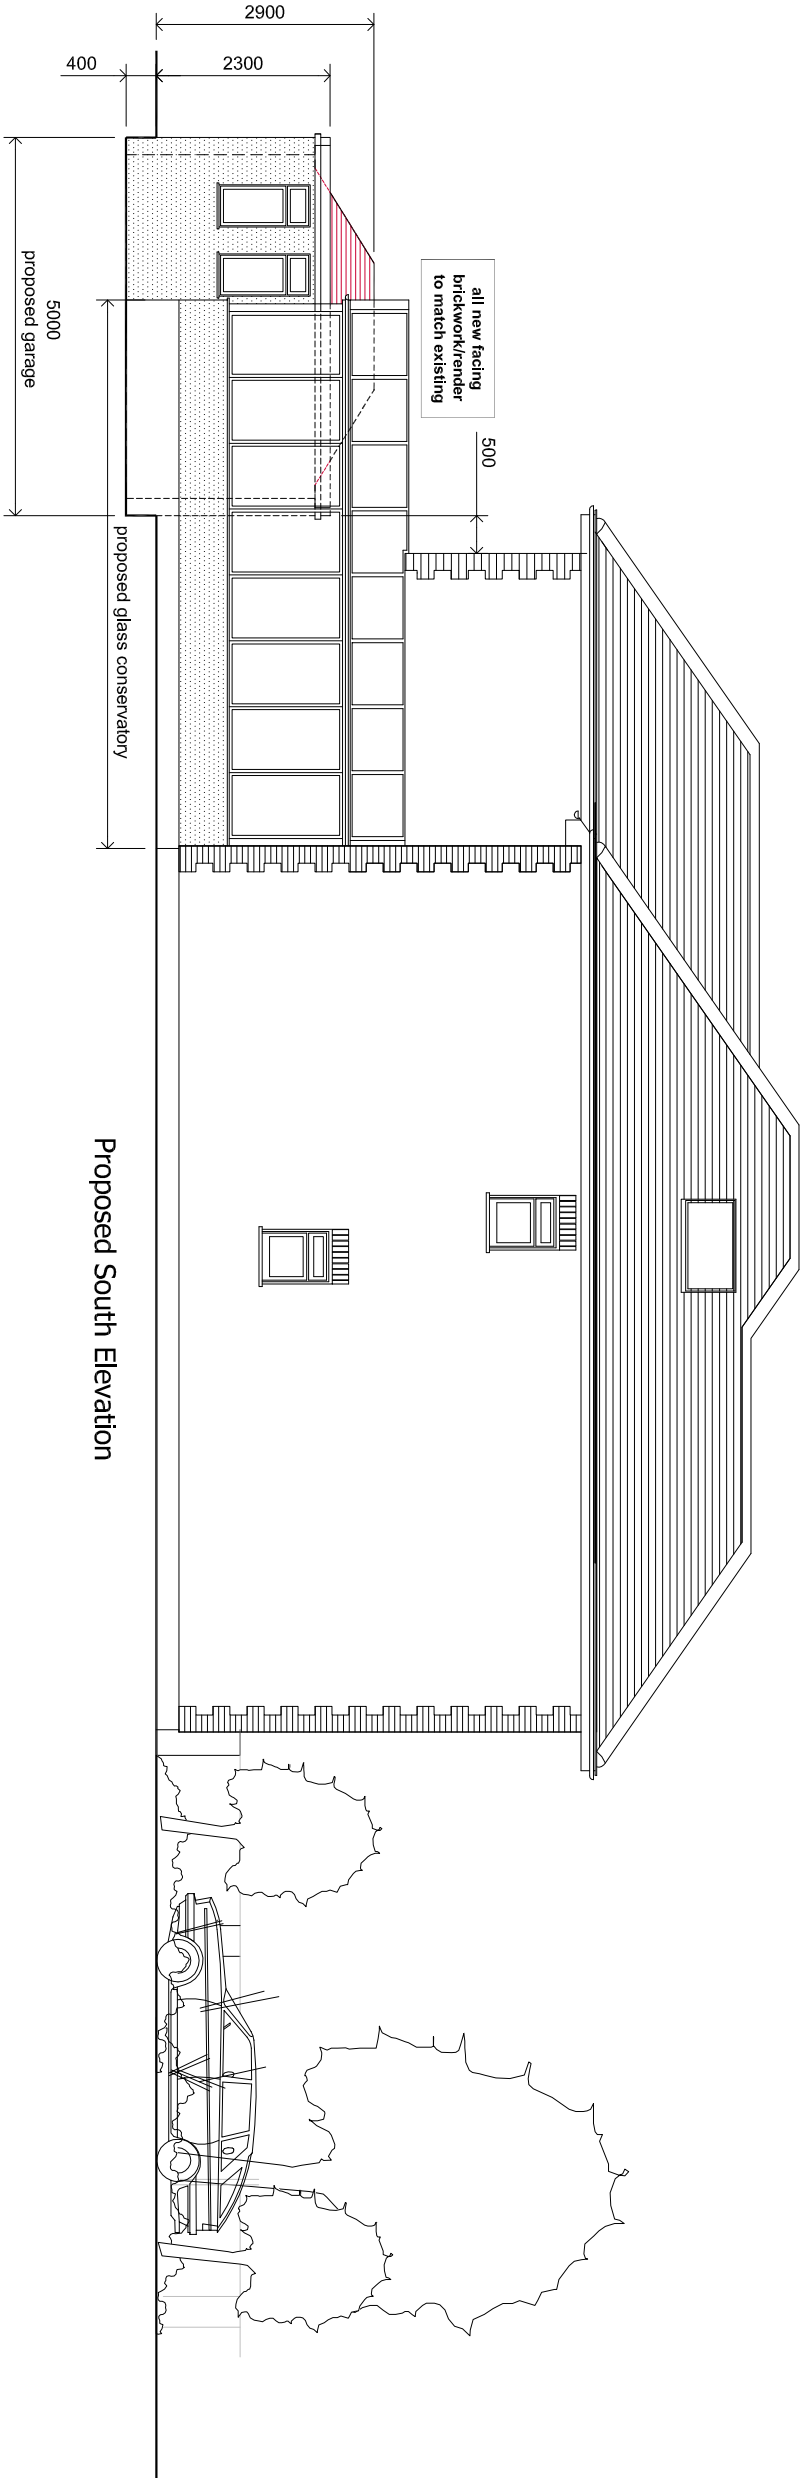


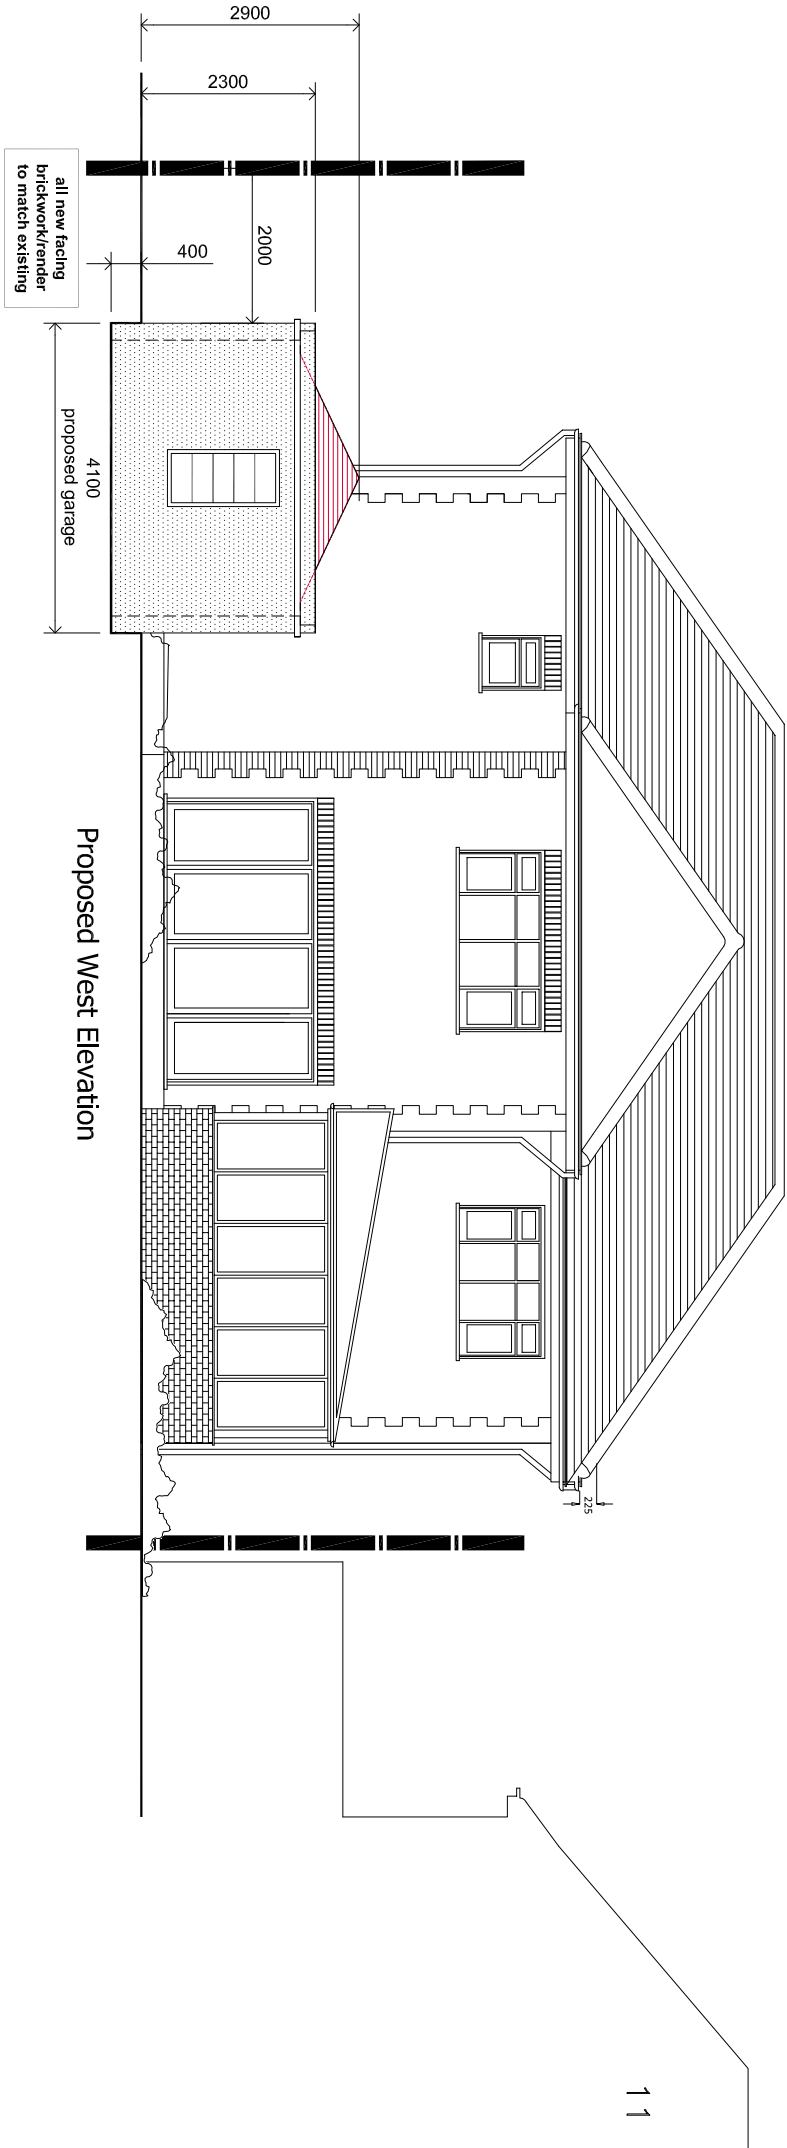

NOTES:				REVISIONS:			
Figured dimensions are to be used in preference to scaled dimensions. Contractors to verify all dimensions on site before commencing any work or shop drawing. Any discrepancies between these drawings and the actual situation on site must be reported immediately to ASK Planning and / or contract administrator immediately. All work to comply with the latest relevant code of practice, British Standards and Building Regulations. No part of this drawing may be reproduced without the permission of ASK Planning. © ASK Planning 1998							
ASK PLANNING				ASK PLANNING			
Chartered Town Planners				18 The Common, London W5 3TR			
				Tel 020 3255 0099 ask@askplanning.co.uk			
SCALE 1:100 A3				DRAWN BY: RA			
DRAWING NO.				DATE: 02 / 11 /2015			
2015 / 772/P/08				REV.			
From Inception to Occupation				TITLE/VIEW: PROPOSED ELEVATIONS			
				PROJECT: PROPOSED GARAGE & CONSERVATORY			
				LOCATION: 12 HARVIL ROAD			
				ICKENHAM			
				UB10 8AJ			