


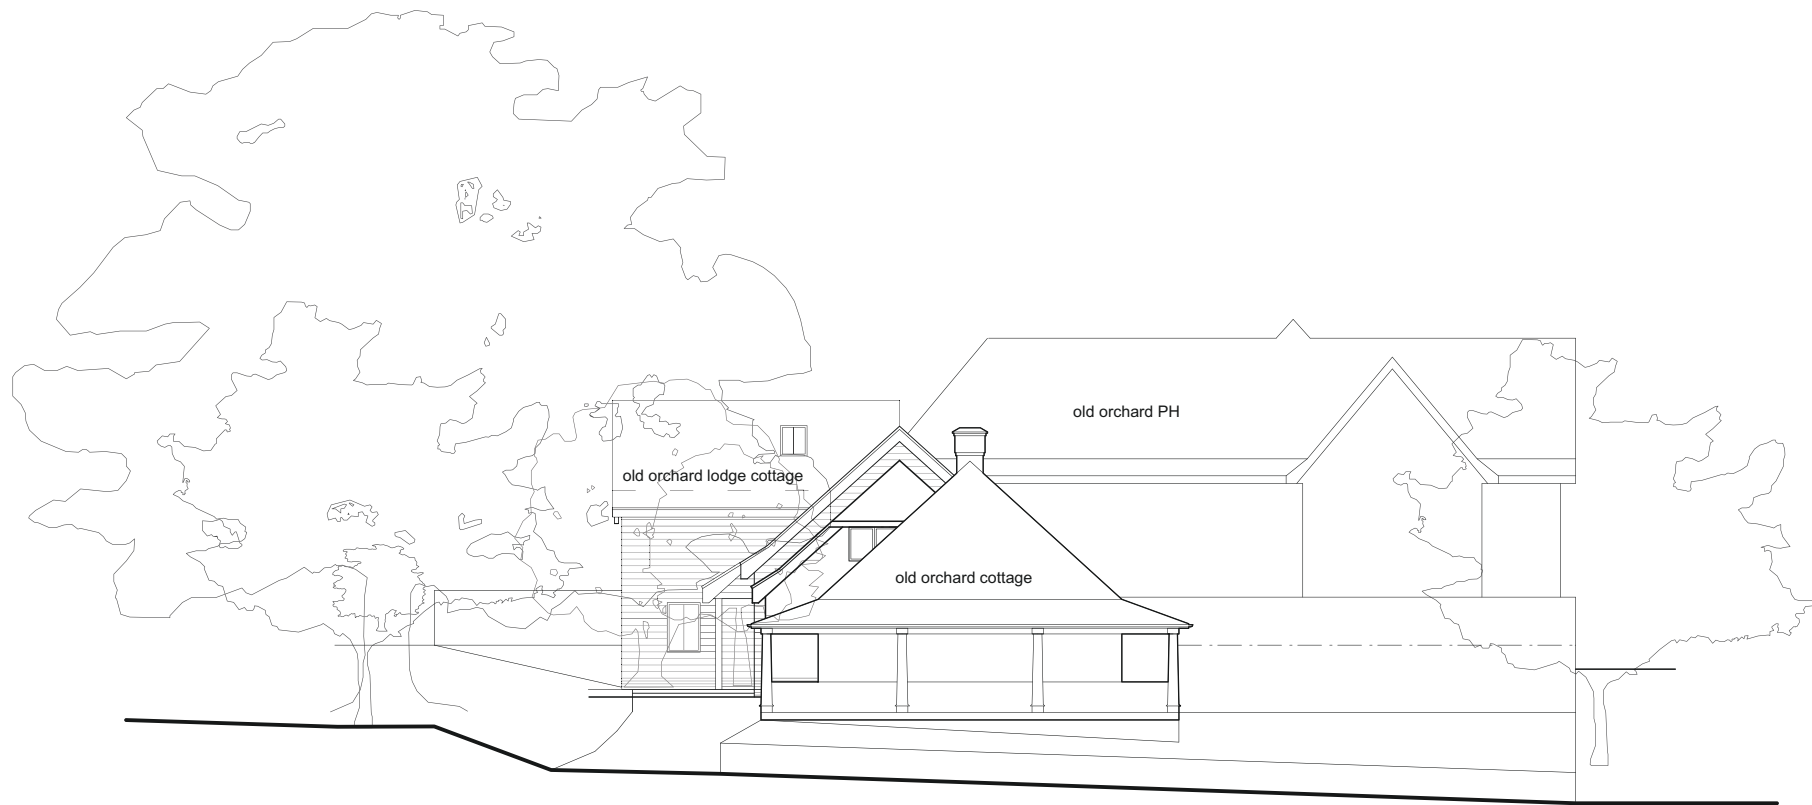

01
13

Proposed Site Section
1:200@A3; 1:100@A1



02
13

Proposed Site Cross Section
1:200@A3; 1:100@A1



Notes		DO NOT SCALE - Use Figure Dimensions Only IF IN DOUBT - ASK			
Revisions					
Old Oak Lodge Cottage Harefield UB9 6HJ					
Proposed Site Sections					
ROGER MEARS ARCHITECTS LLP 2 Compton Terrace London N1 2UN					
rma@rogermears.co.uk www.rmears.co.uk			tel 020 7359 8222 fax 020 7354 5208		
Date	Scale	Job No.	Code	Dwg No.	
26.01.16	1:100@A3	1547	-	13-	