


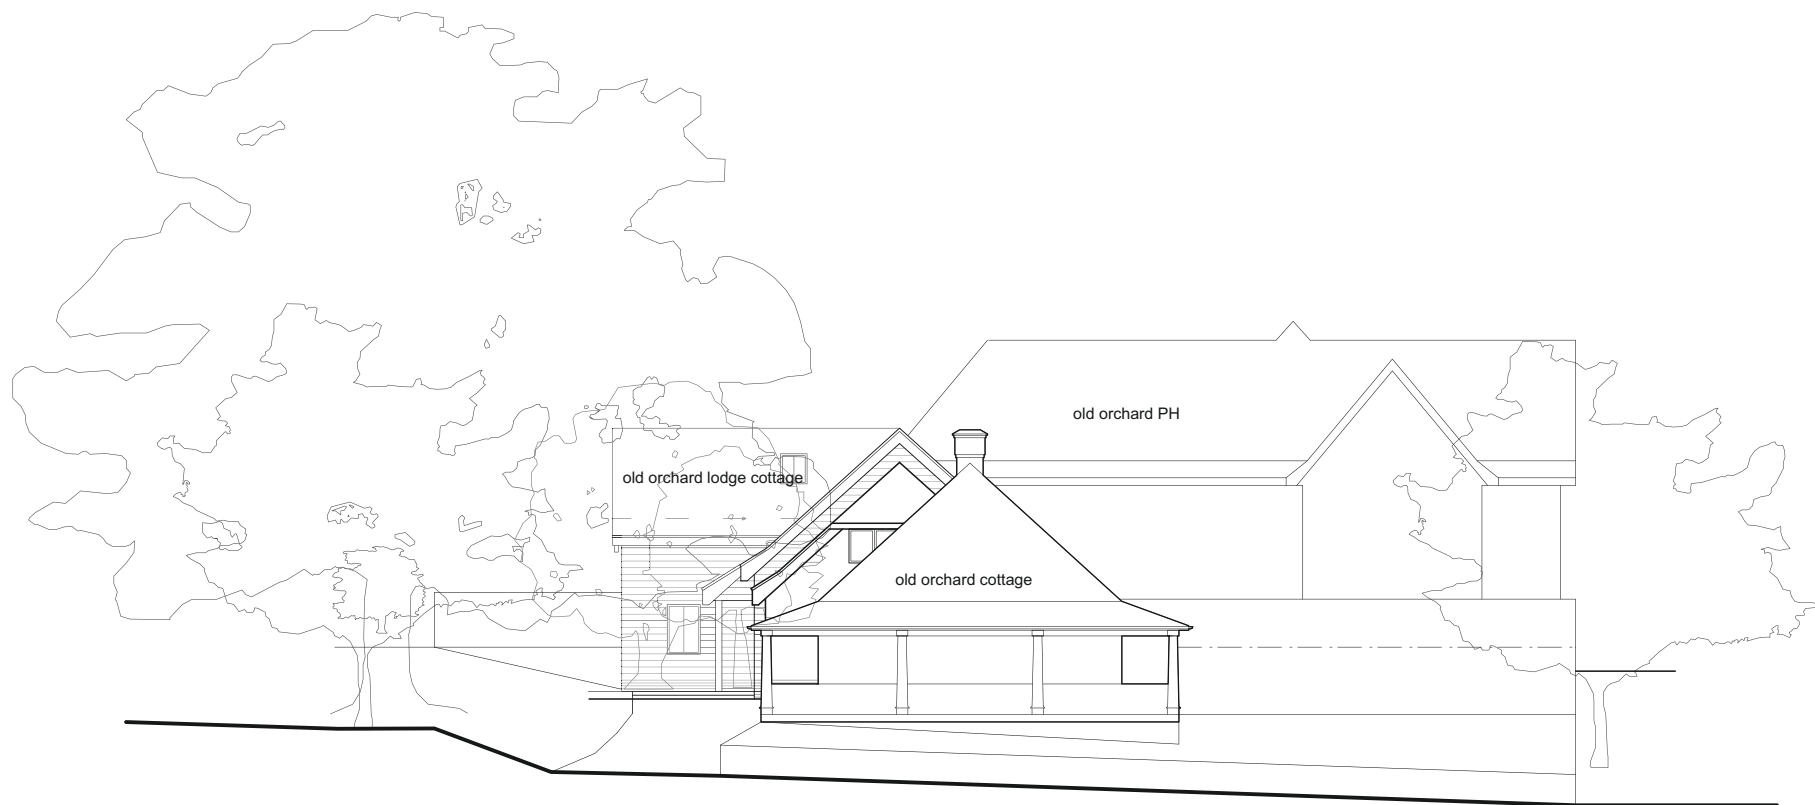

01

13

Proposed Site Section
1:200@A3; 1:100@A1



02

13

Proposed Site Cross Section
1:200@A3; 1:100@A1



A	Roofline of projecting gable lowered. Garage height reduced. Half hipped ends to main roof	01.08.16		
Revisions				
Old Oak Lodge Cottage Harefield UB9 6HJ				
Proposed Site Sections				
ROGER MEARS ARCHITECTS LLP 2 Compton Terrace London N1 2UN rma@rogermears.co.uk www.rmears.co.uk tel 020 7359 8222 fax 020 7354 5208				
Date	Scale	Job No.	Code	Dwg No.
26.01.16	1:100@A3	1547	-	13A