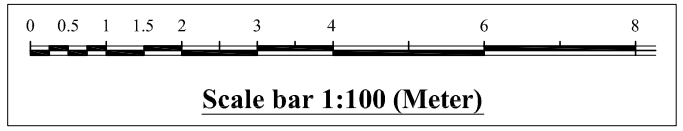

Scale bar 1:100 (Meter)

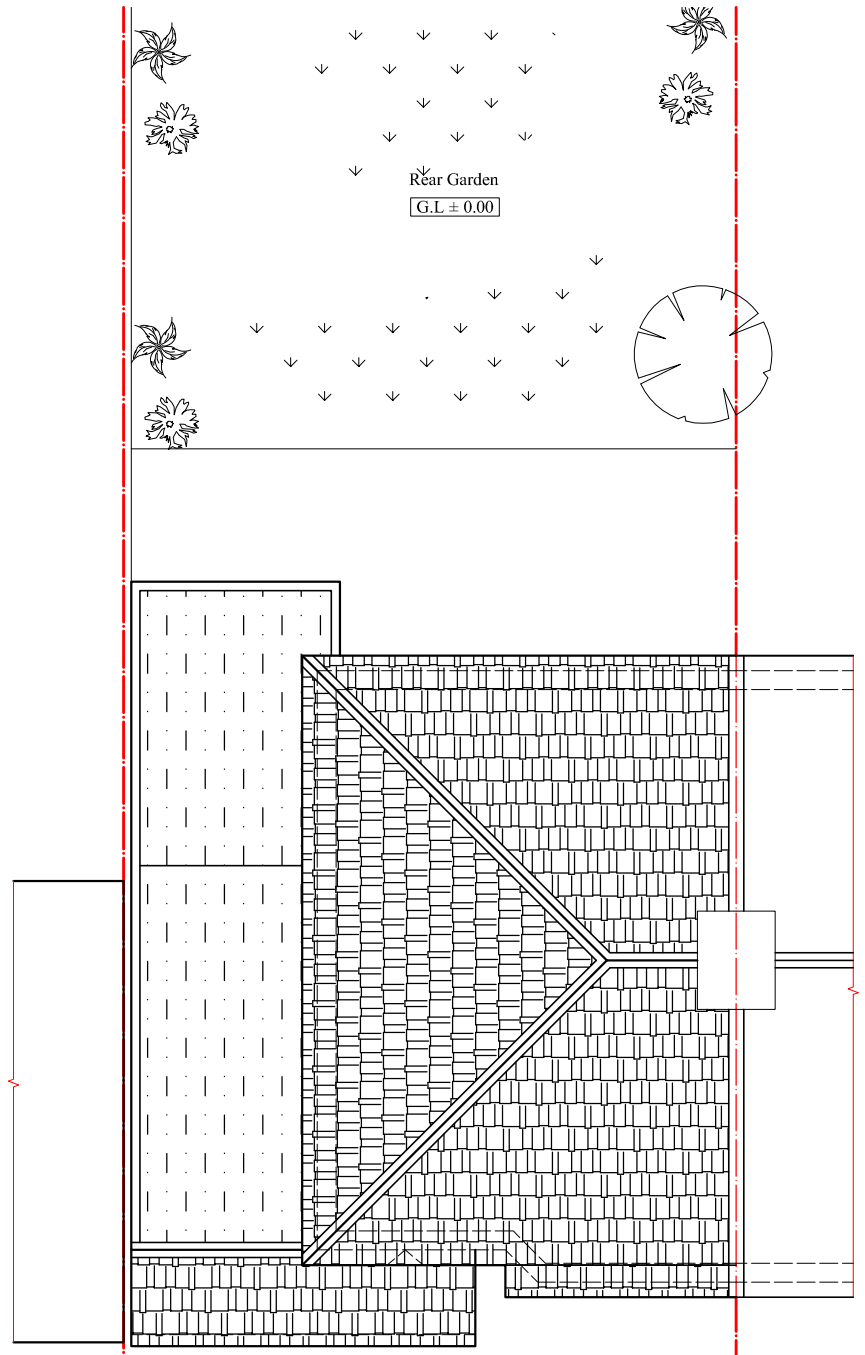

Existing Roof Plan

Scale:1:100

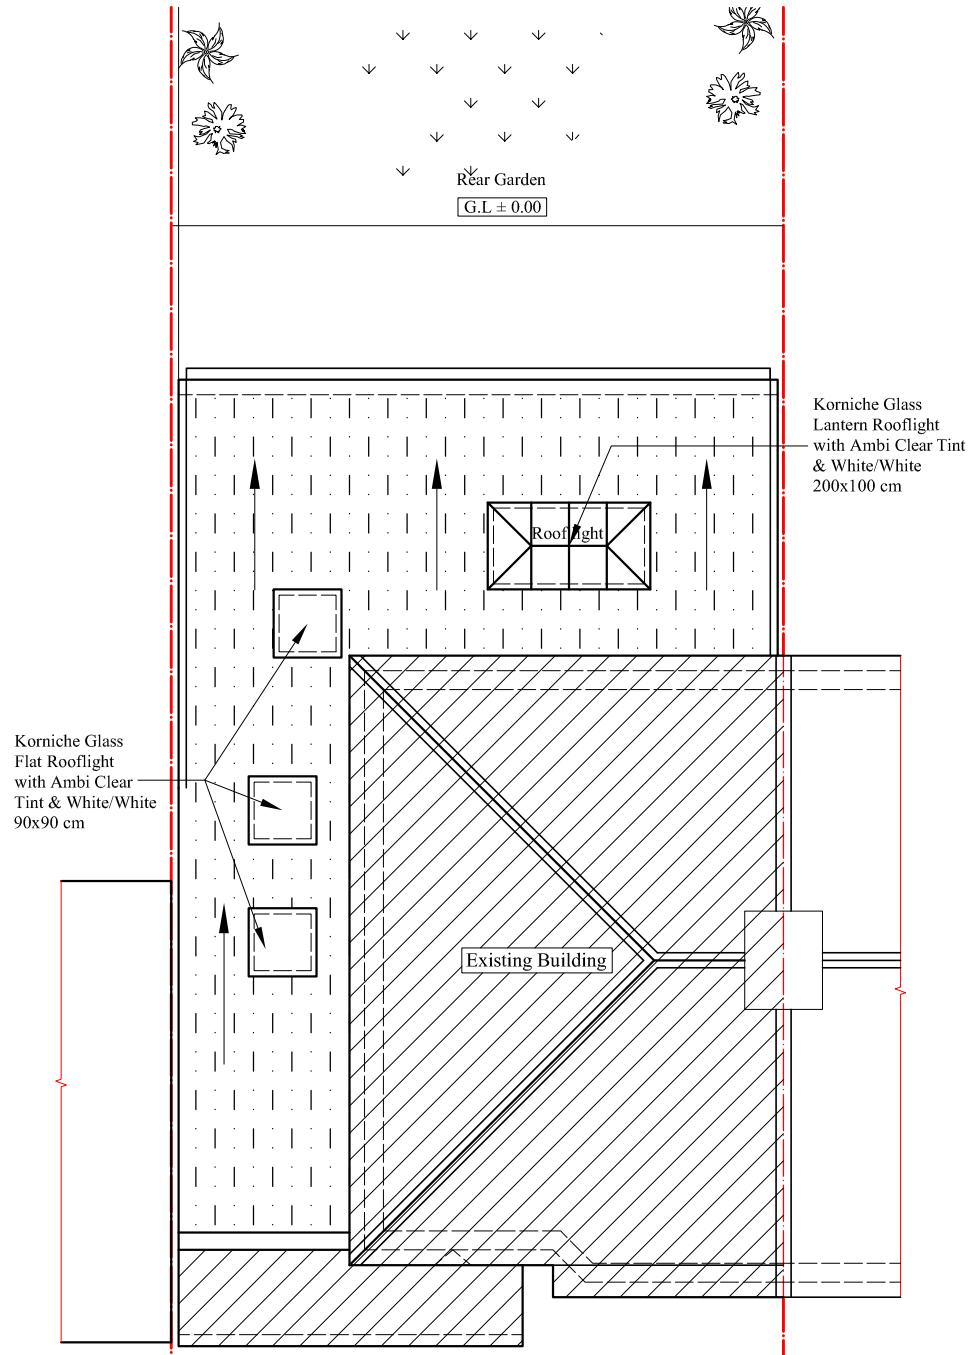

Proposed Roof Plan

Scale:1:100

BLUE ARCHITECTURE LIMITED

Consulting Architects, Engineers and Interiors.
102 Dorchester Waye, Hayes, Middlesex,
UB4 0HY, London.

Contact:
Email: info@bluearcdesign.co.uk,
Cell: 044 + 078 3293 8374
Web site: www.bluearcdesign.co.uk

Notes:

© 2023 Blue Architecture Limited.
All rights reserved.

All drawings are for the purpose of gaining Planning Permission approval only.

All written dimensions to be taken in preferences to scaled dimensions.

Rev.	Description	By	Ckd	Date

Client:
Mr. Chelliah Gunaseelan.

Project:
Single storey Rear Extension incoperating with existing side extension, proposed side roof alter and place Two roof lights on it.

Location:
20 Ryefield Avenue, Uxbridge,
Middlesex, UB10 9BX.

Status:
PLANNING

Title:
Existing and proposed Roof plans.

Drawn by:	Str. Er.	Checked by:
L.p	**---**	**R.k**

Project no:	Sheet Size	Sheet no.
BAL-1712	**A3**	02
Date: 17/12/2023	Scale: 1:100	