




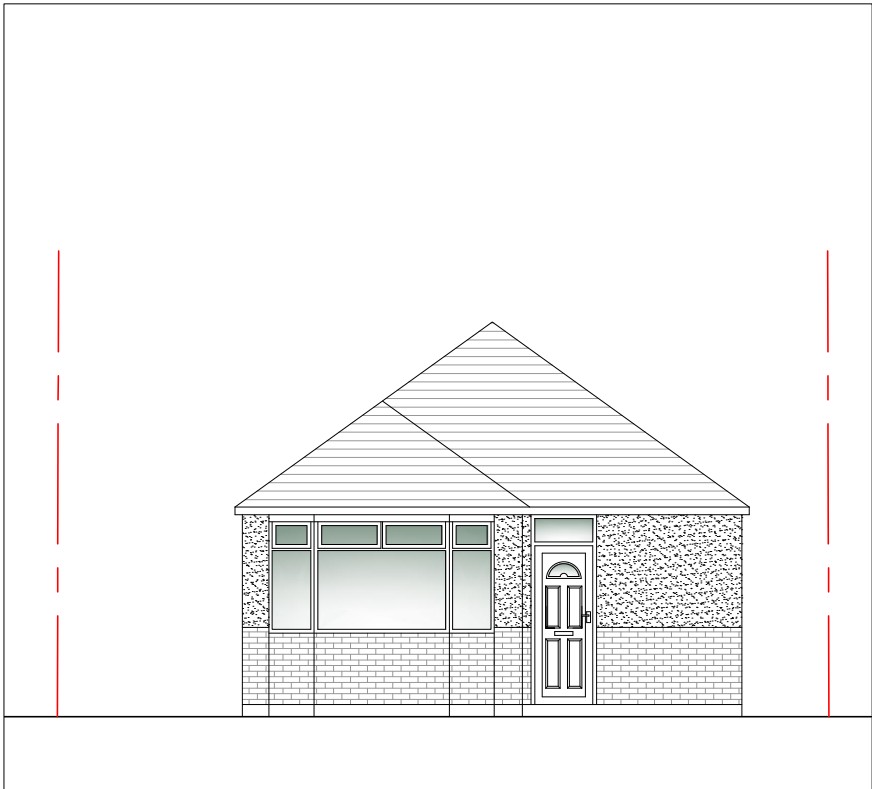


Front

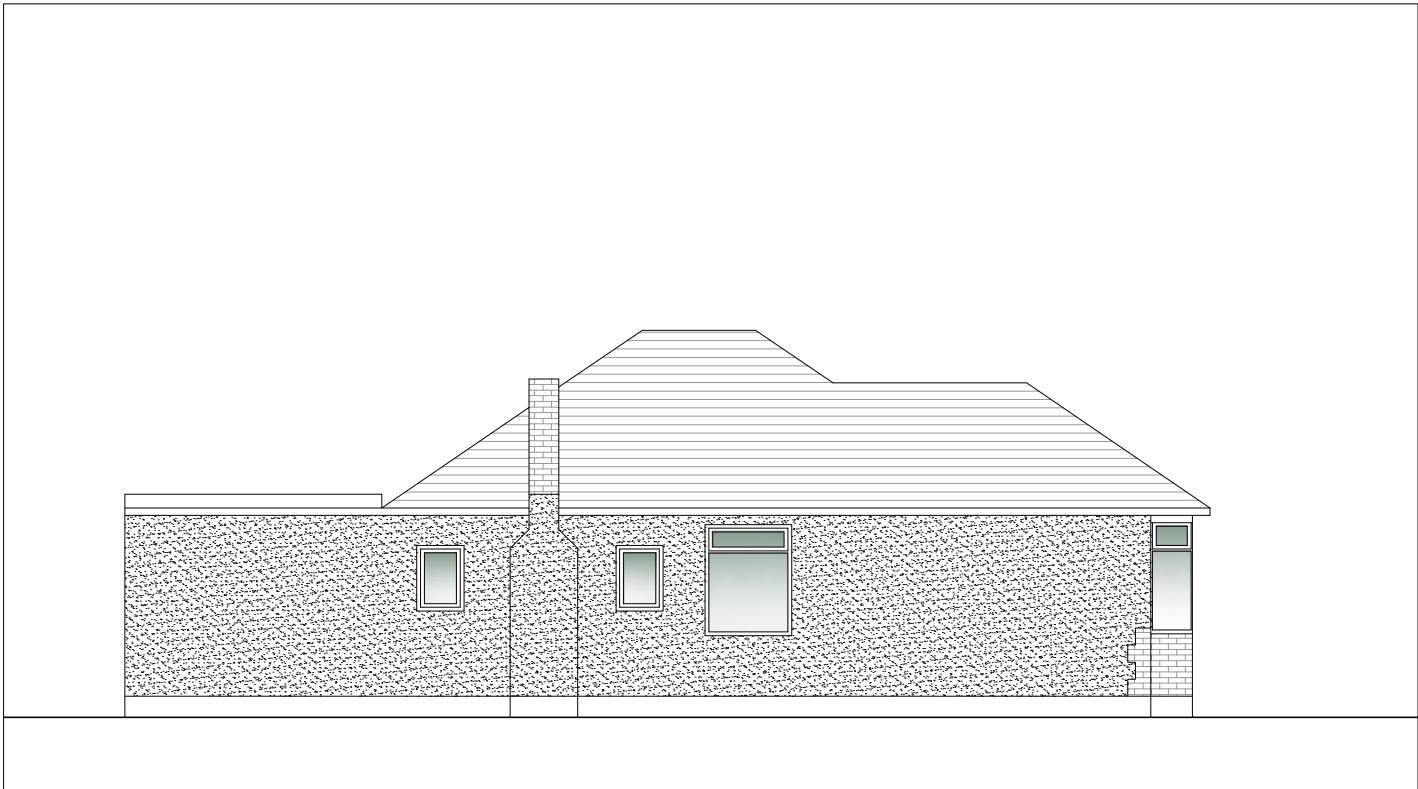

Flank

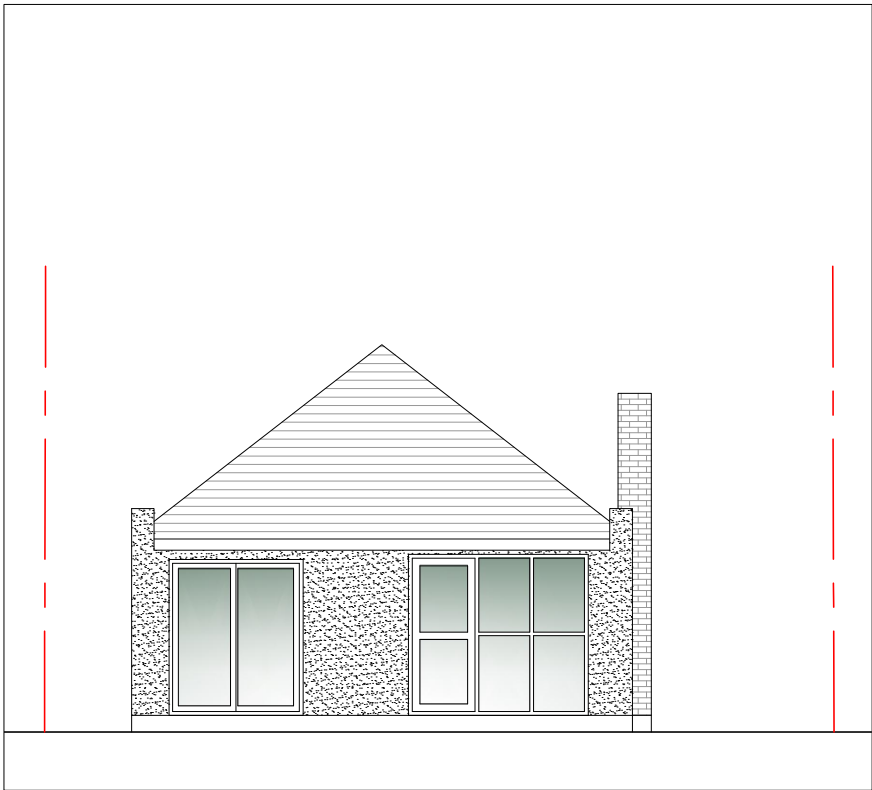

Rear

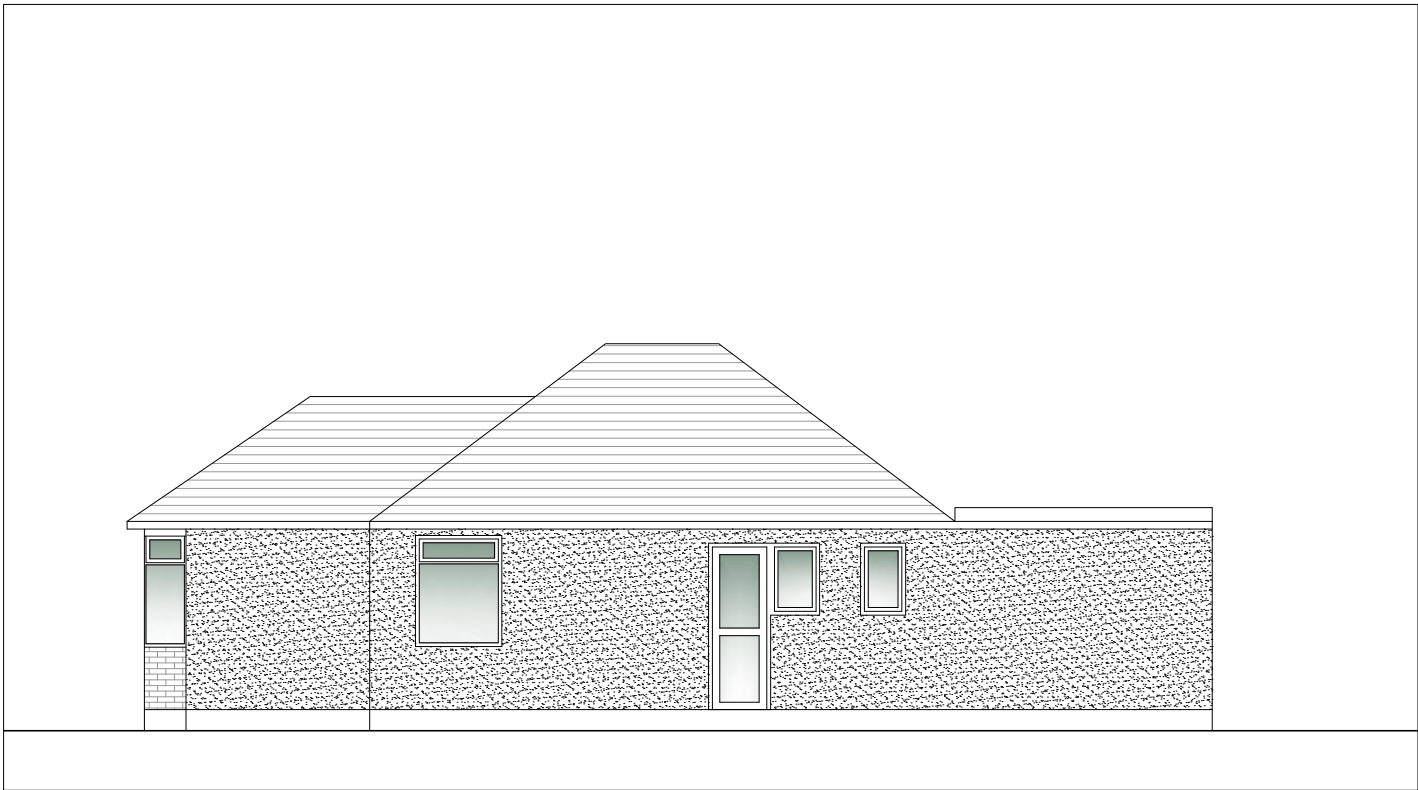

Flank

Project:	Dwg No:	110-05	Client:		Title:				
31 Deane Avenue Ruislip HA4 6SP			Judith Wiggins		Existing Elevations		Rev:	Date:	Amendments to:
									Scale: 1:100
									Format: A3
							Date:	December 2020	Drawn by: HB