
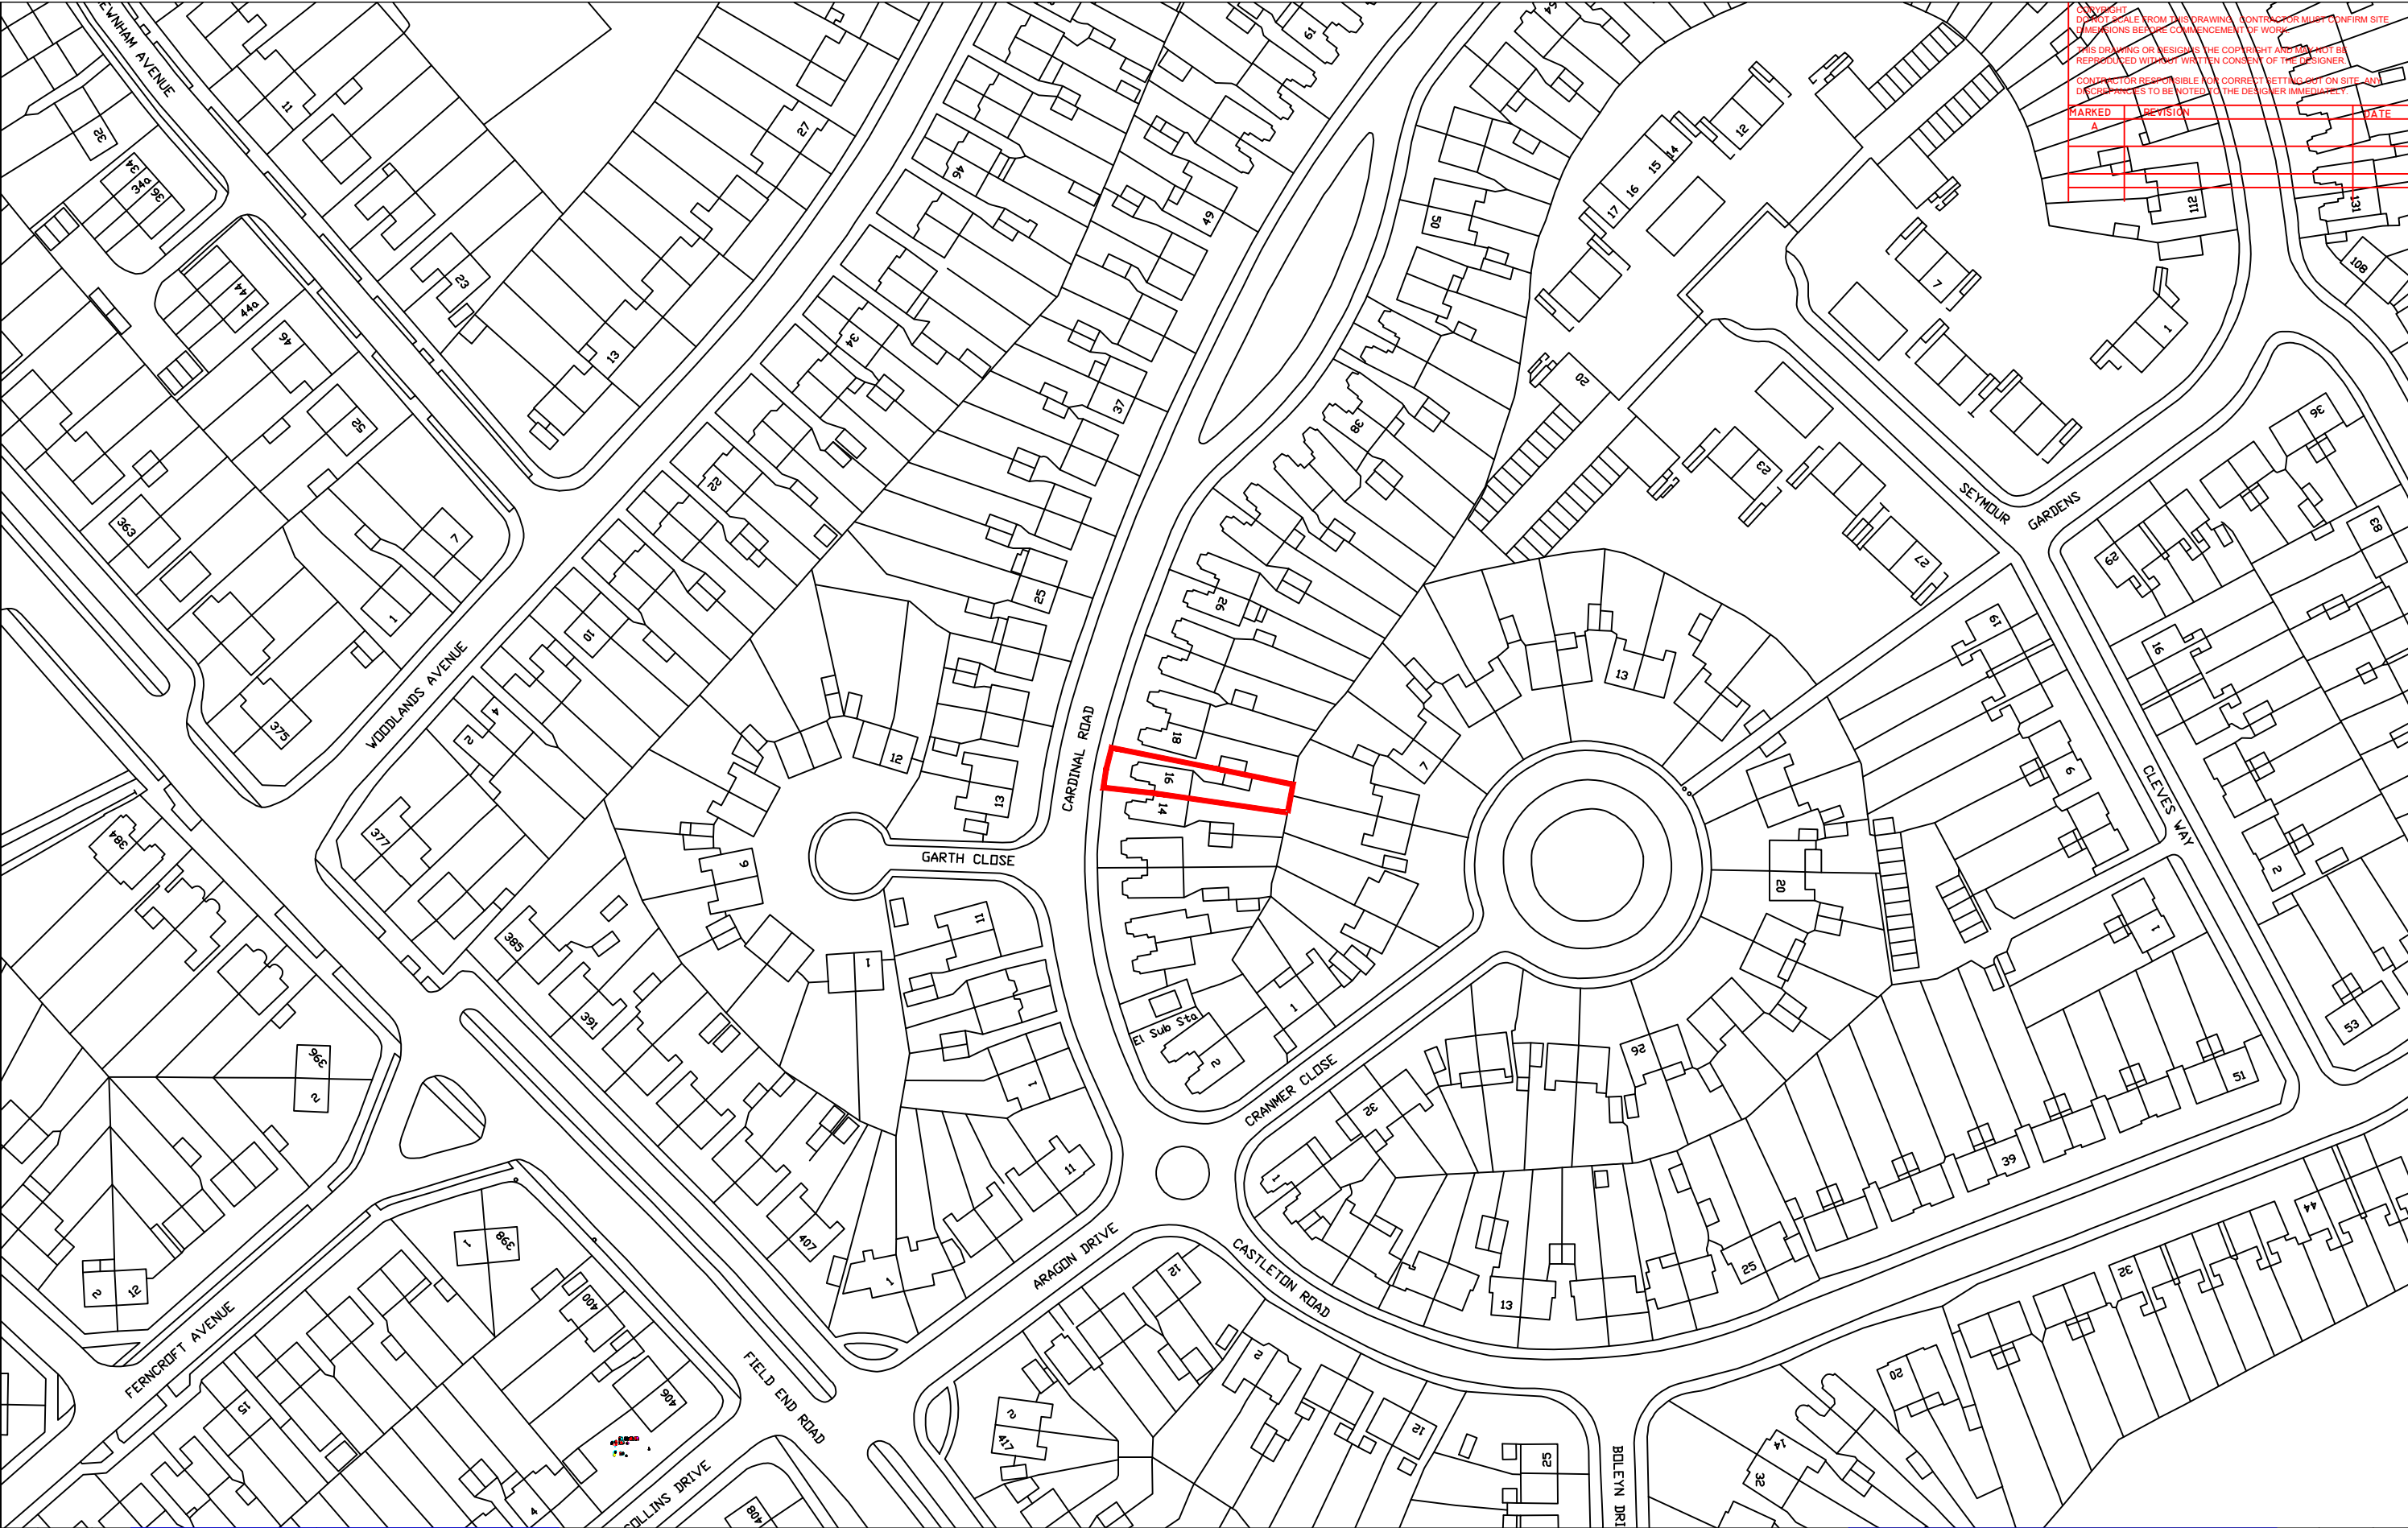


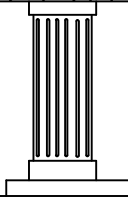

COPYRIGHT DO NOT SCALE FROM THIS DRAWING. CONTRACTOR MUST CONFIRM SITE DIMENSIONS BEFORE COMMENCEMENT OF WORK. THIS DRAWING OR DESIGN IS THE COPYRIGHT AND MAY NOT BE REPRODUCED WITHOUT WRITTEN CONSENT OF THE DESIGNER. CONTRACTOR RESPONSIBLE FOR CORRECT SETTING OUT ON SITE AND DIMENSIONS TO BE NOTED TO THE DESIGNER IMMEDIATELY.		
MARKED	REVISION	DATE
A		

	CHECKED:	DATE: FEB 21
	DRAWN:	SCALE: 1:1250
	DRAWING NUMBER: L7	

DRAWING TITLE:
LOCATION PLAN

0 10M

PROJECT:
16 CARDINAL ROAD
RUISLIP
HA4 9QD

