
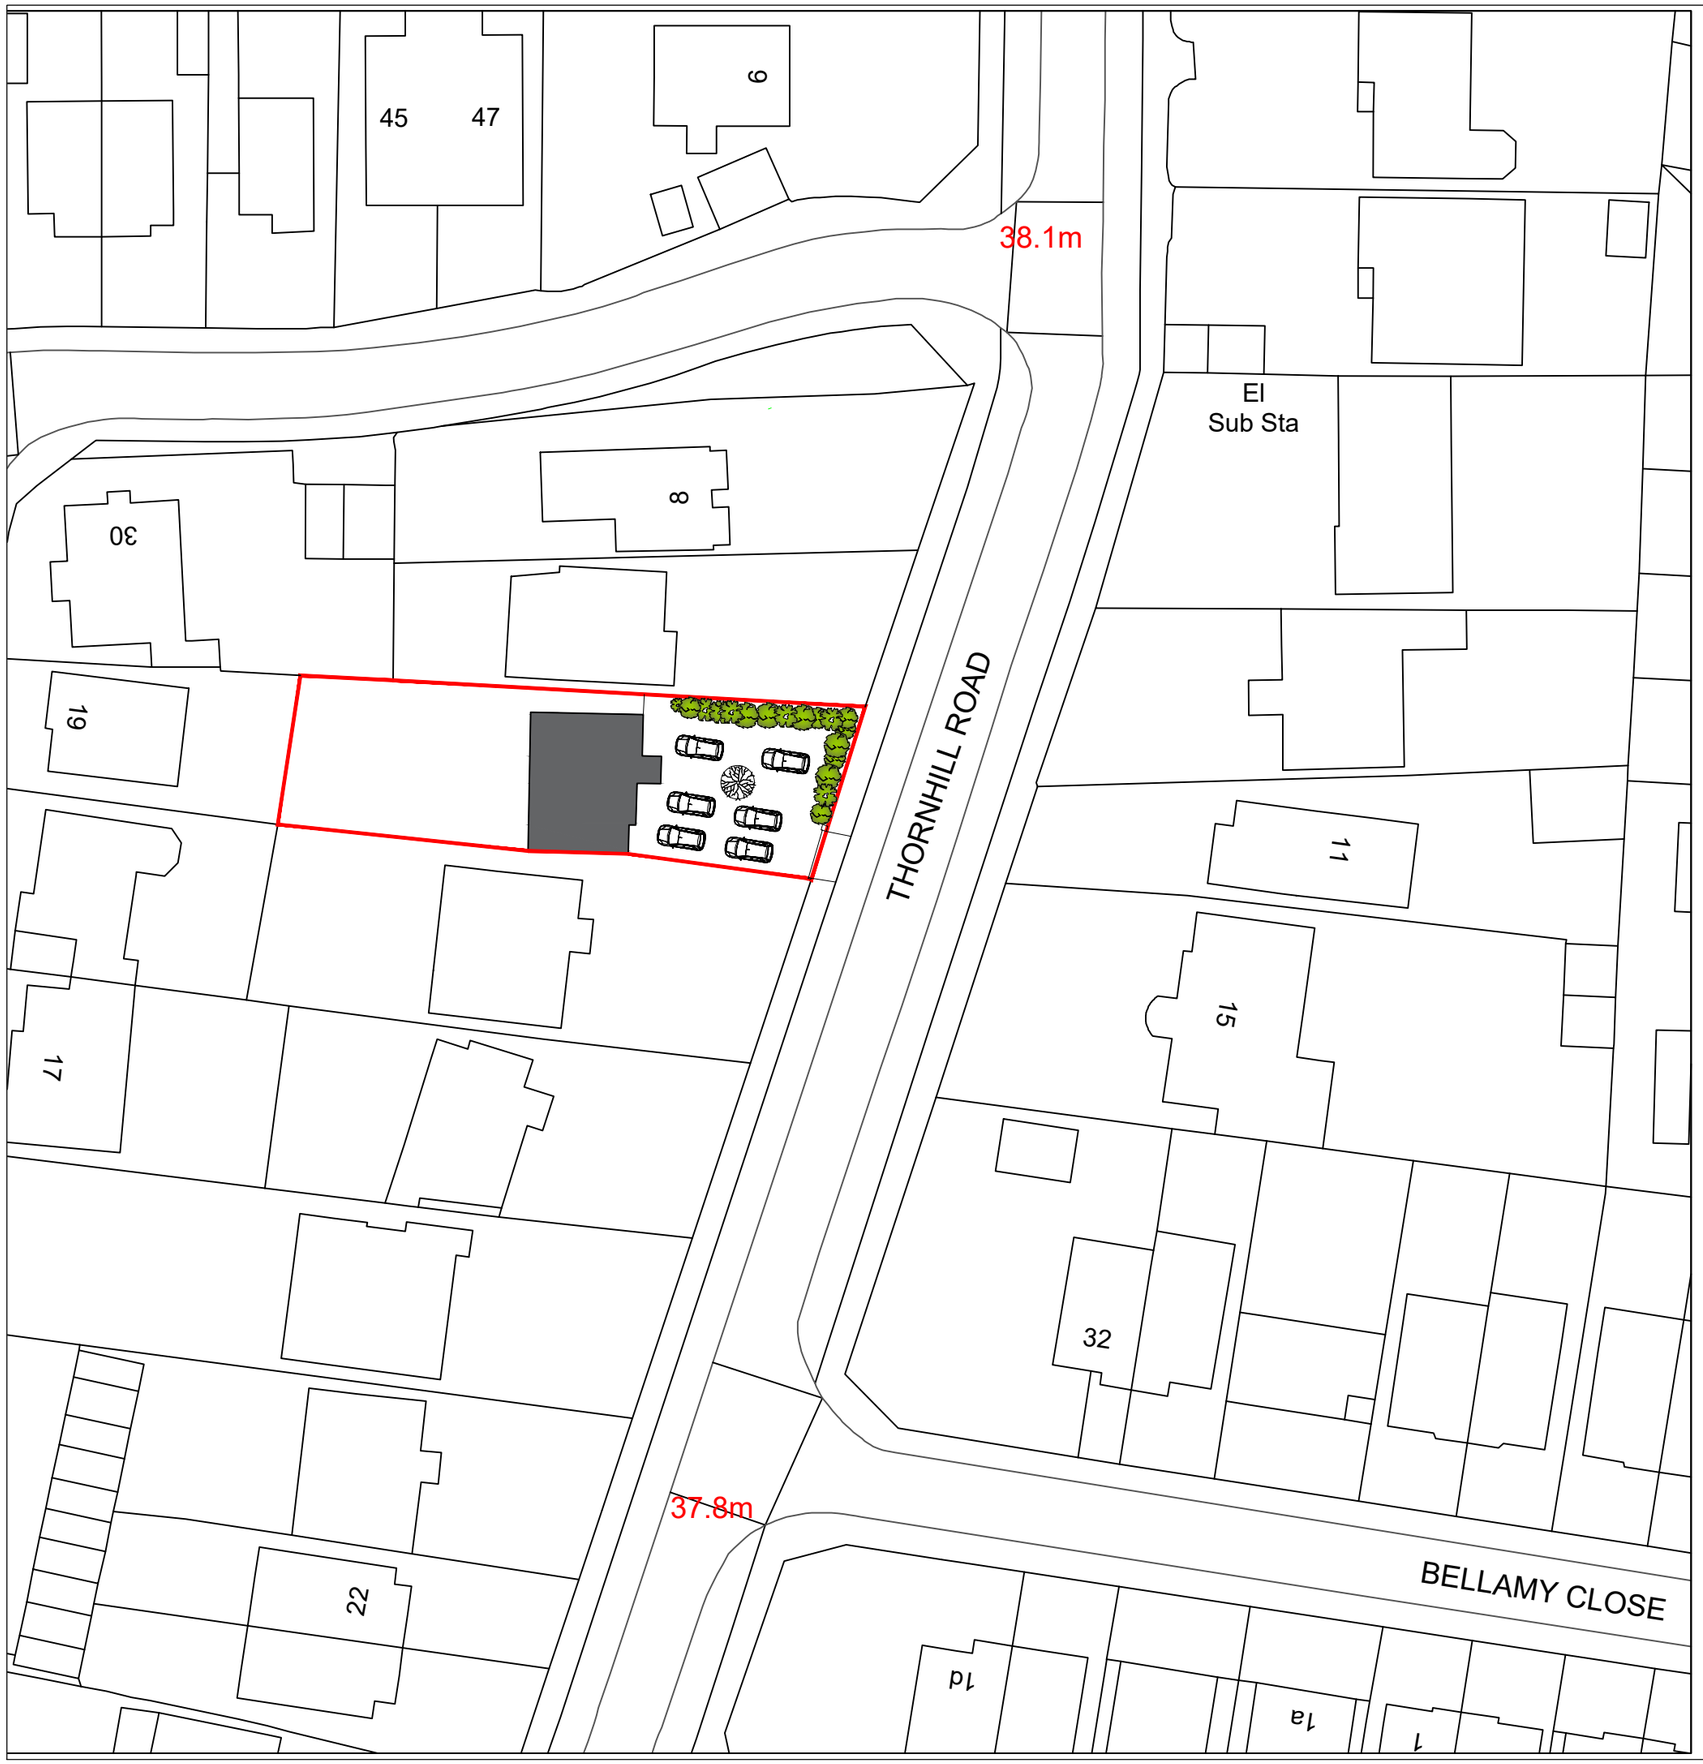


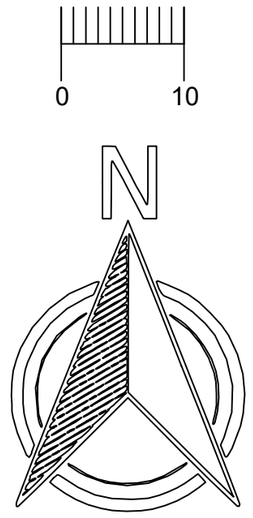

Notes

1. This drawing is issued for planning purposes. Do not scale from the drawing for the purposes of construction.
2. Structure to be in accordance with Structural Engineers drawings.
3. All works to be carried out as per building regulations & approvals of statutory authorities
4. Party wall/fence matters to be agreed with adjoining owners

KEY

EXISTING

PARKING

Rev	Revision Note	Revision Date	Drawn by	Checked by
R1	For planning only	23.05.2026	JSB	

Project

12 THORNHILL ROAD

Drawing

PL-100.01 BLOCK PLAN

Designer

J-JAG ARCHITECTURE
5 Birch drive, Rickmansworth, WD3 9UL
Tel: +44203 488 3968
Email: jag.brand@n-jag.com

Drawing status

FOR PLANNING

R1

Drawn by: JSB

Checked by:

Date: MAY 2026

Scale @ A3: 1:500

Graph scale