



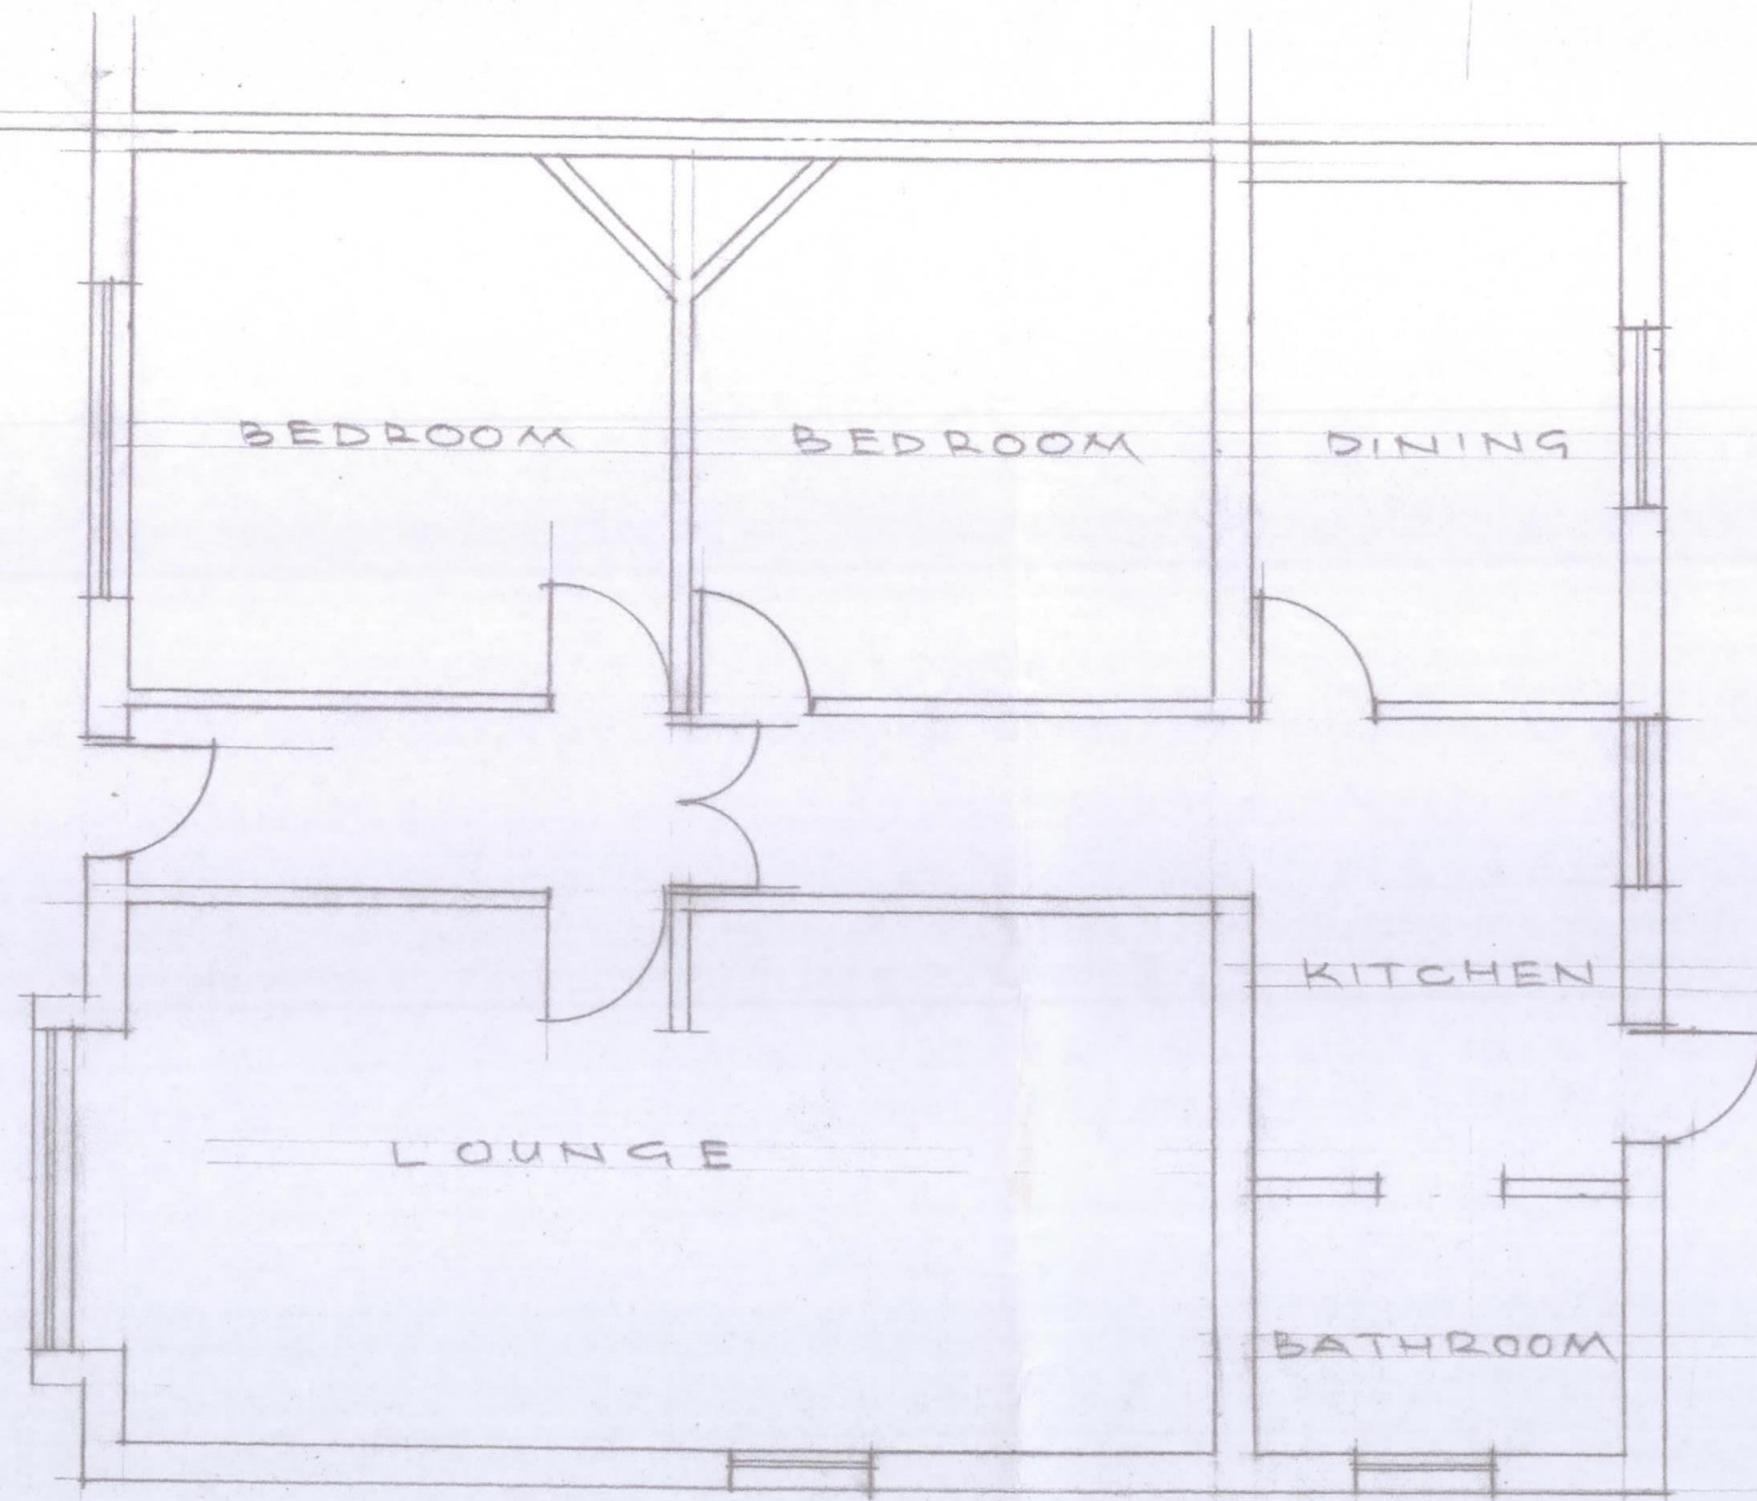

GROUND FLOOR (EXISTING)

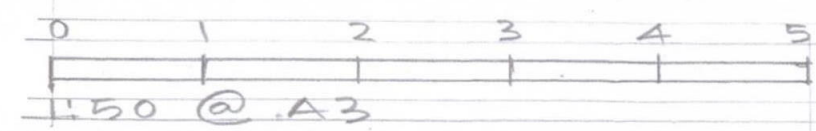

LOFT CONVERSION AT
23 YEADING GARDENS, HAYES.

SCALE 1:50 DATE FEB, 20
2019/121/01