



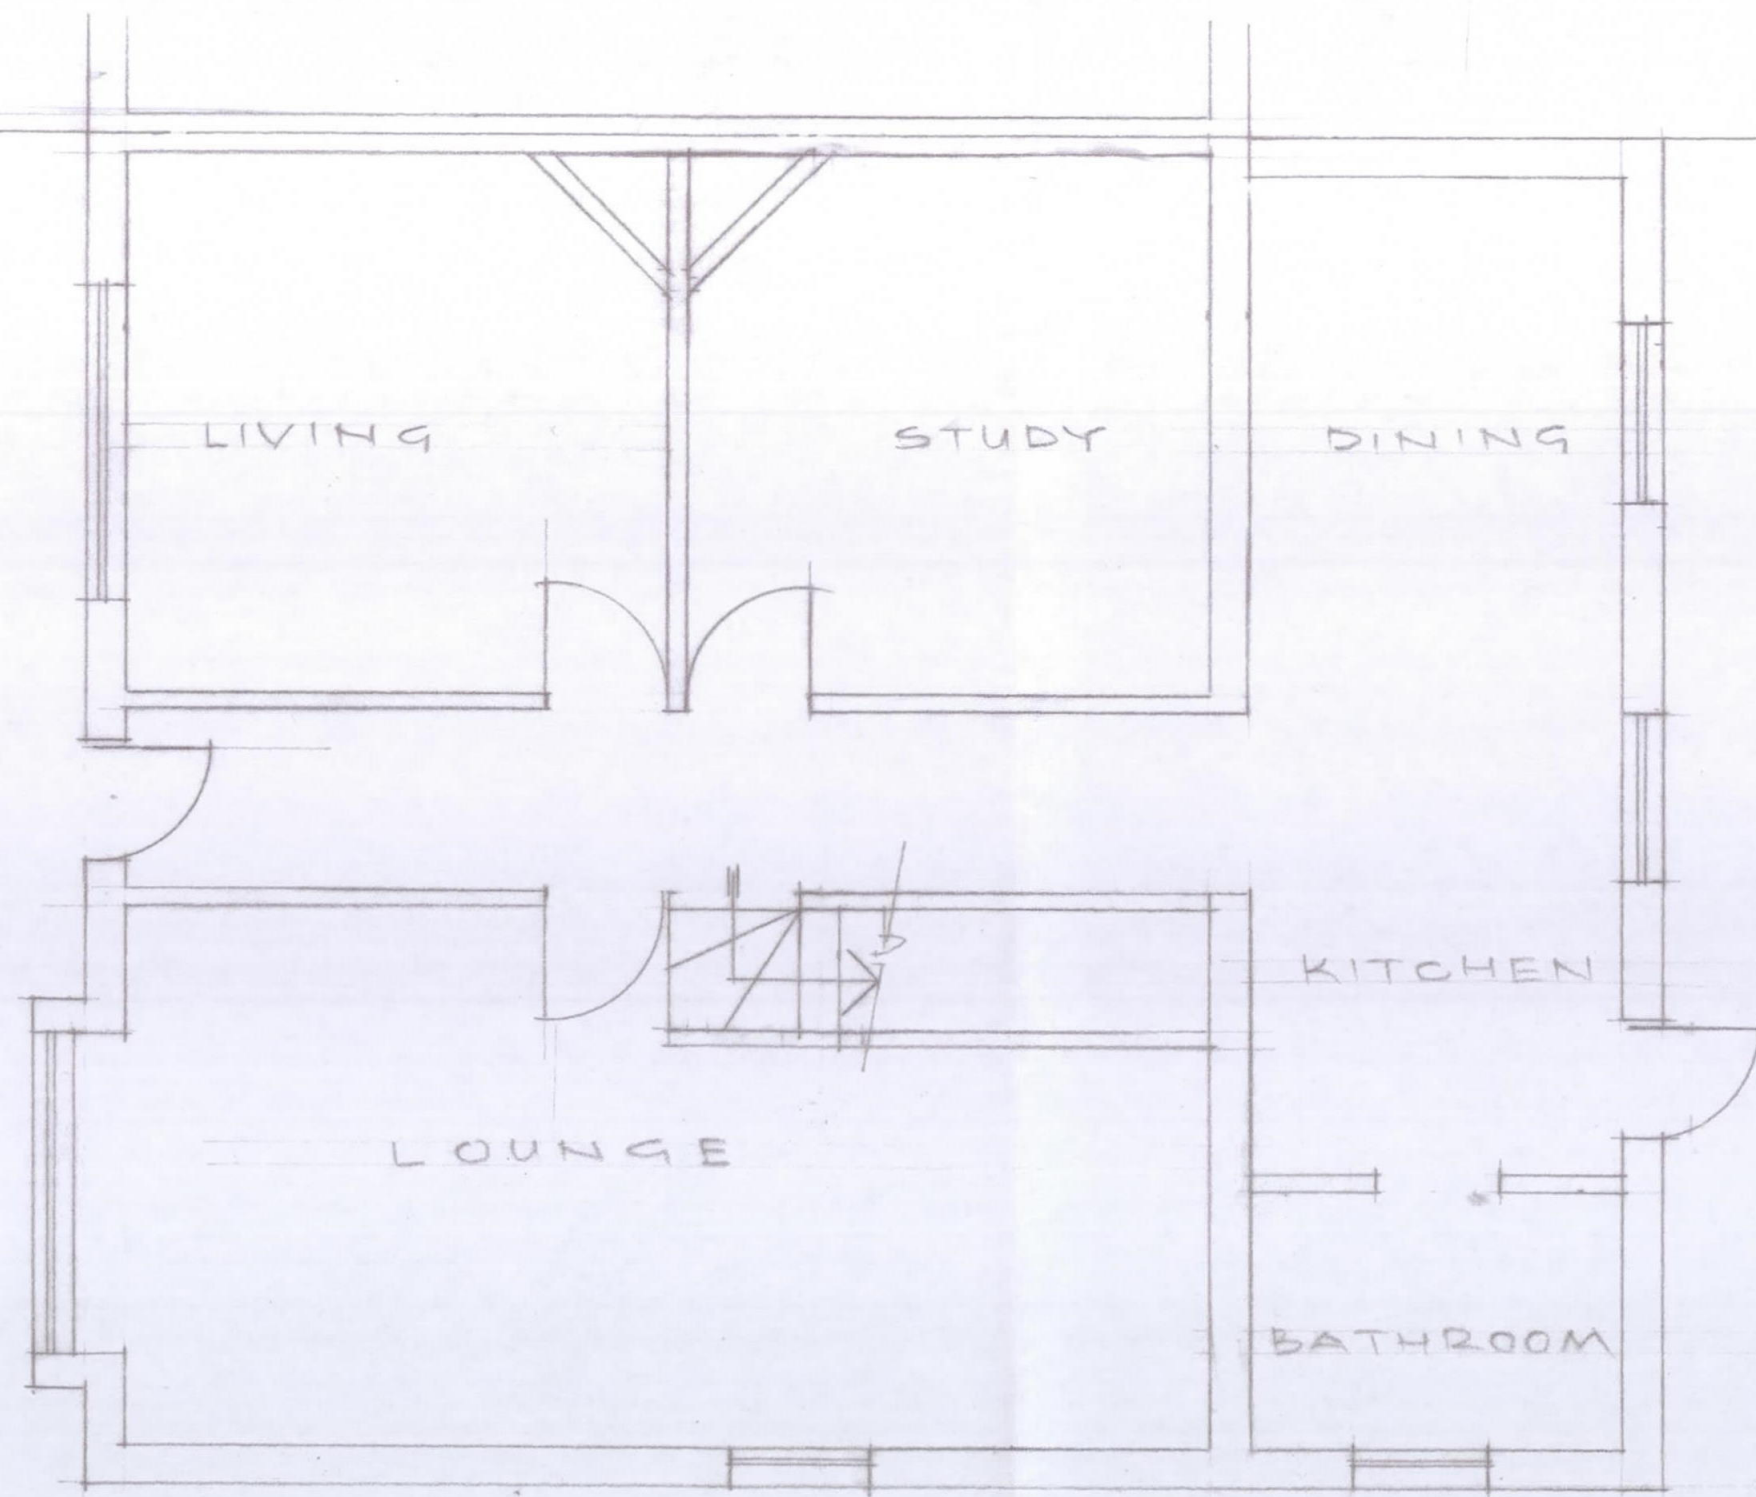

GROUND FLOOR (PROPOSED)

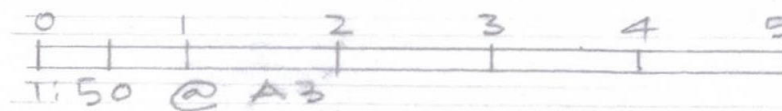

LOFT CONVERSION AT
23 YEADING GARDENS, HAYES.

SCALE: 1:50 DATE: FEB, 20
2019/121/02