

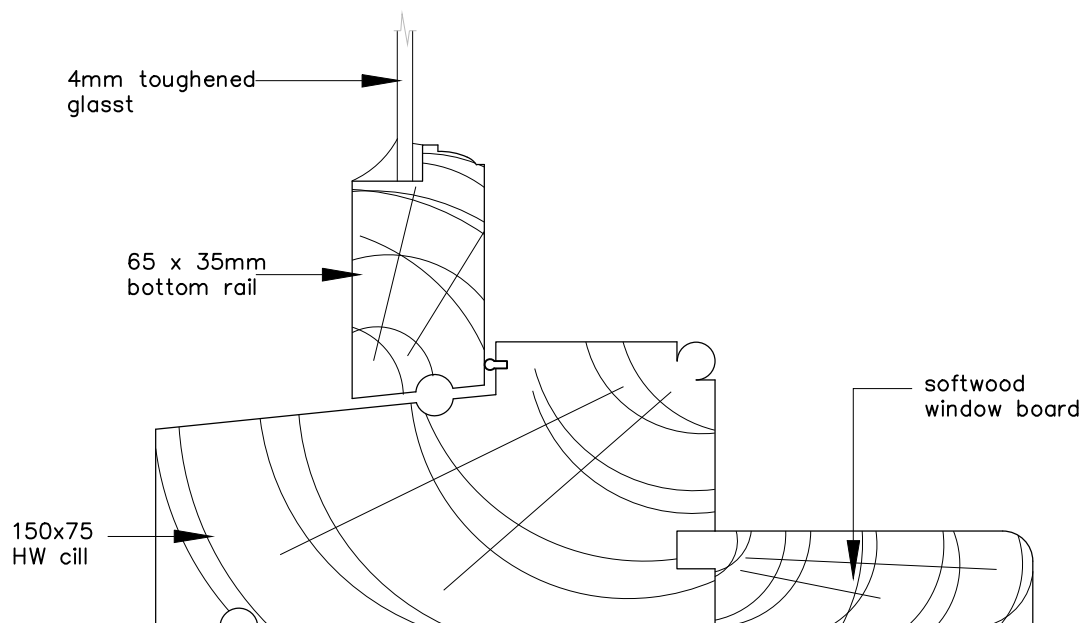


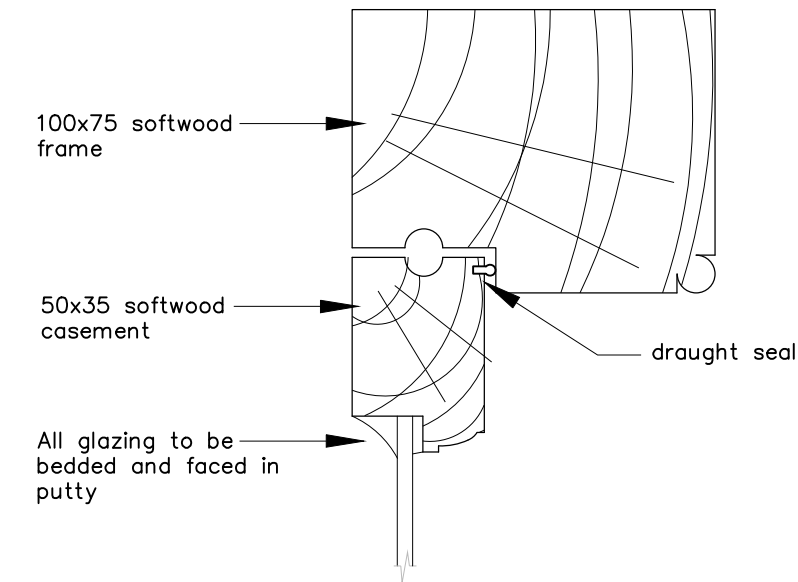


Vertical Section
1: 2

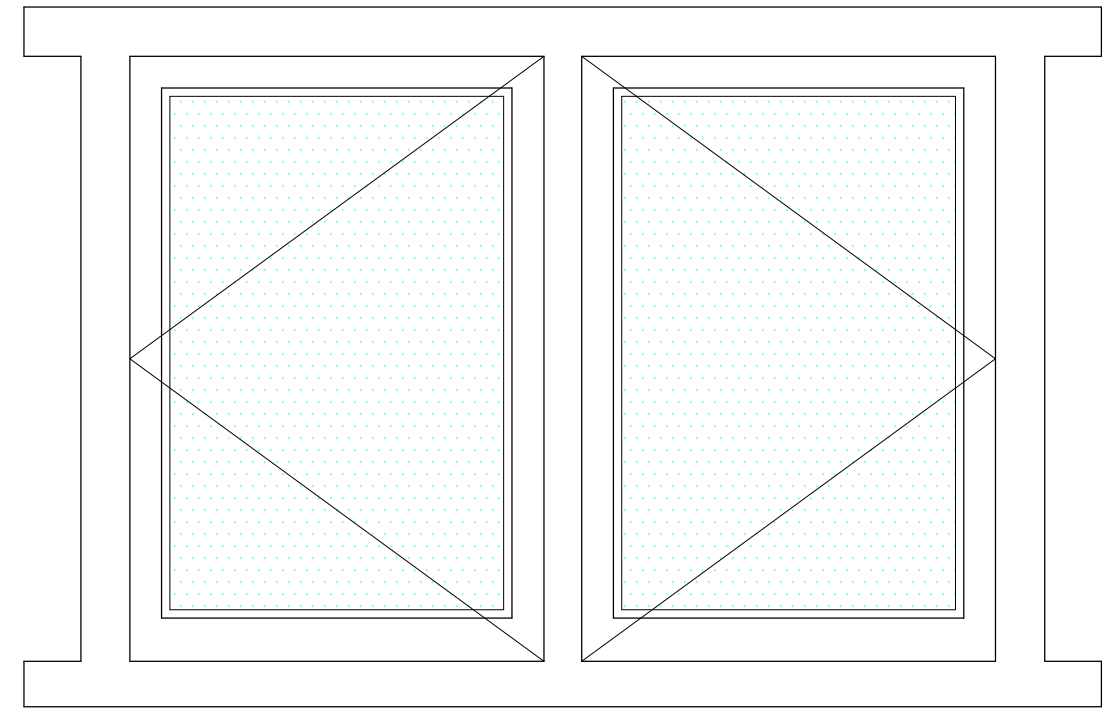

Window G13 elevation
scale 1:10

Ironmongery (per casement) "Hand forged traditional ironmongery"
 1 pr. 50mm brass butt hinges
 1 no. Black Avon locking fastner Ref: 90387
 1 no. 10" Black Avon stay with locking pin.

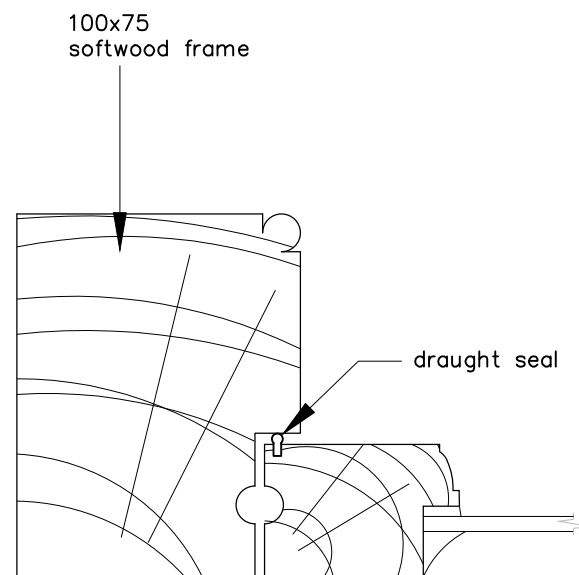

Horizontal Section
1: 2

revision	description	date
----------	-------------	------

Client:
Hillingdon Borough Council

Job Title:
The Southlands Arts Centre

Drawing Title:
Window G13 detail

Scale: 1:10	Drawn By: A3 ms	Date: July 2019
Job Number: 5990	Drawing Number: 05	Status: Planning

whitworth

Chartered Architects & Chartered Building Surveyors
 18 Hatter Street, Bury St Edmunds, Suffolk, IP33 1NE
 01284 760421 info@whitworth.co.uk www.whitworth.co.uk

NOTE:
 Do not scale from this drawing. Confirm all dimensions on site. Refer any discrepancies to the Architect before work is put in hand. Read this drawing in conjunction with the relevant sections of the specification, schedule of works and other drawings.

This drawing is copyright of whitworth.