


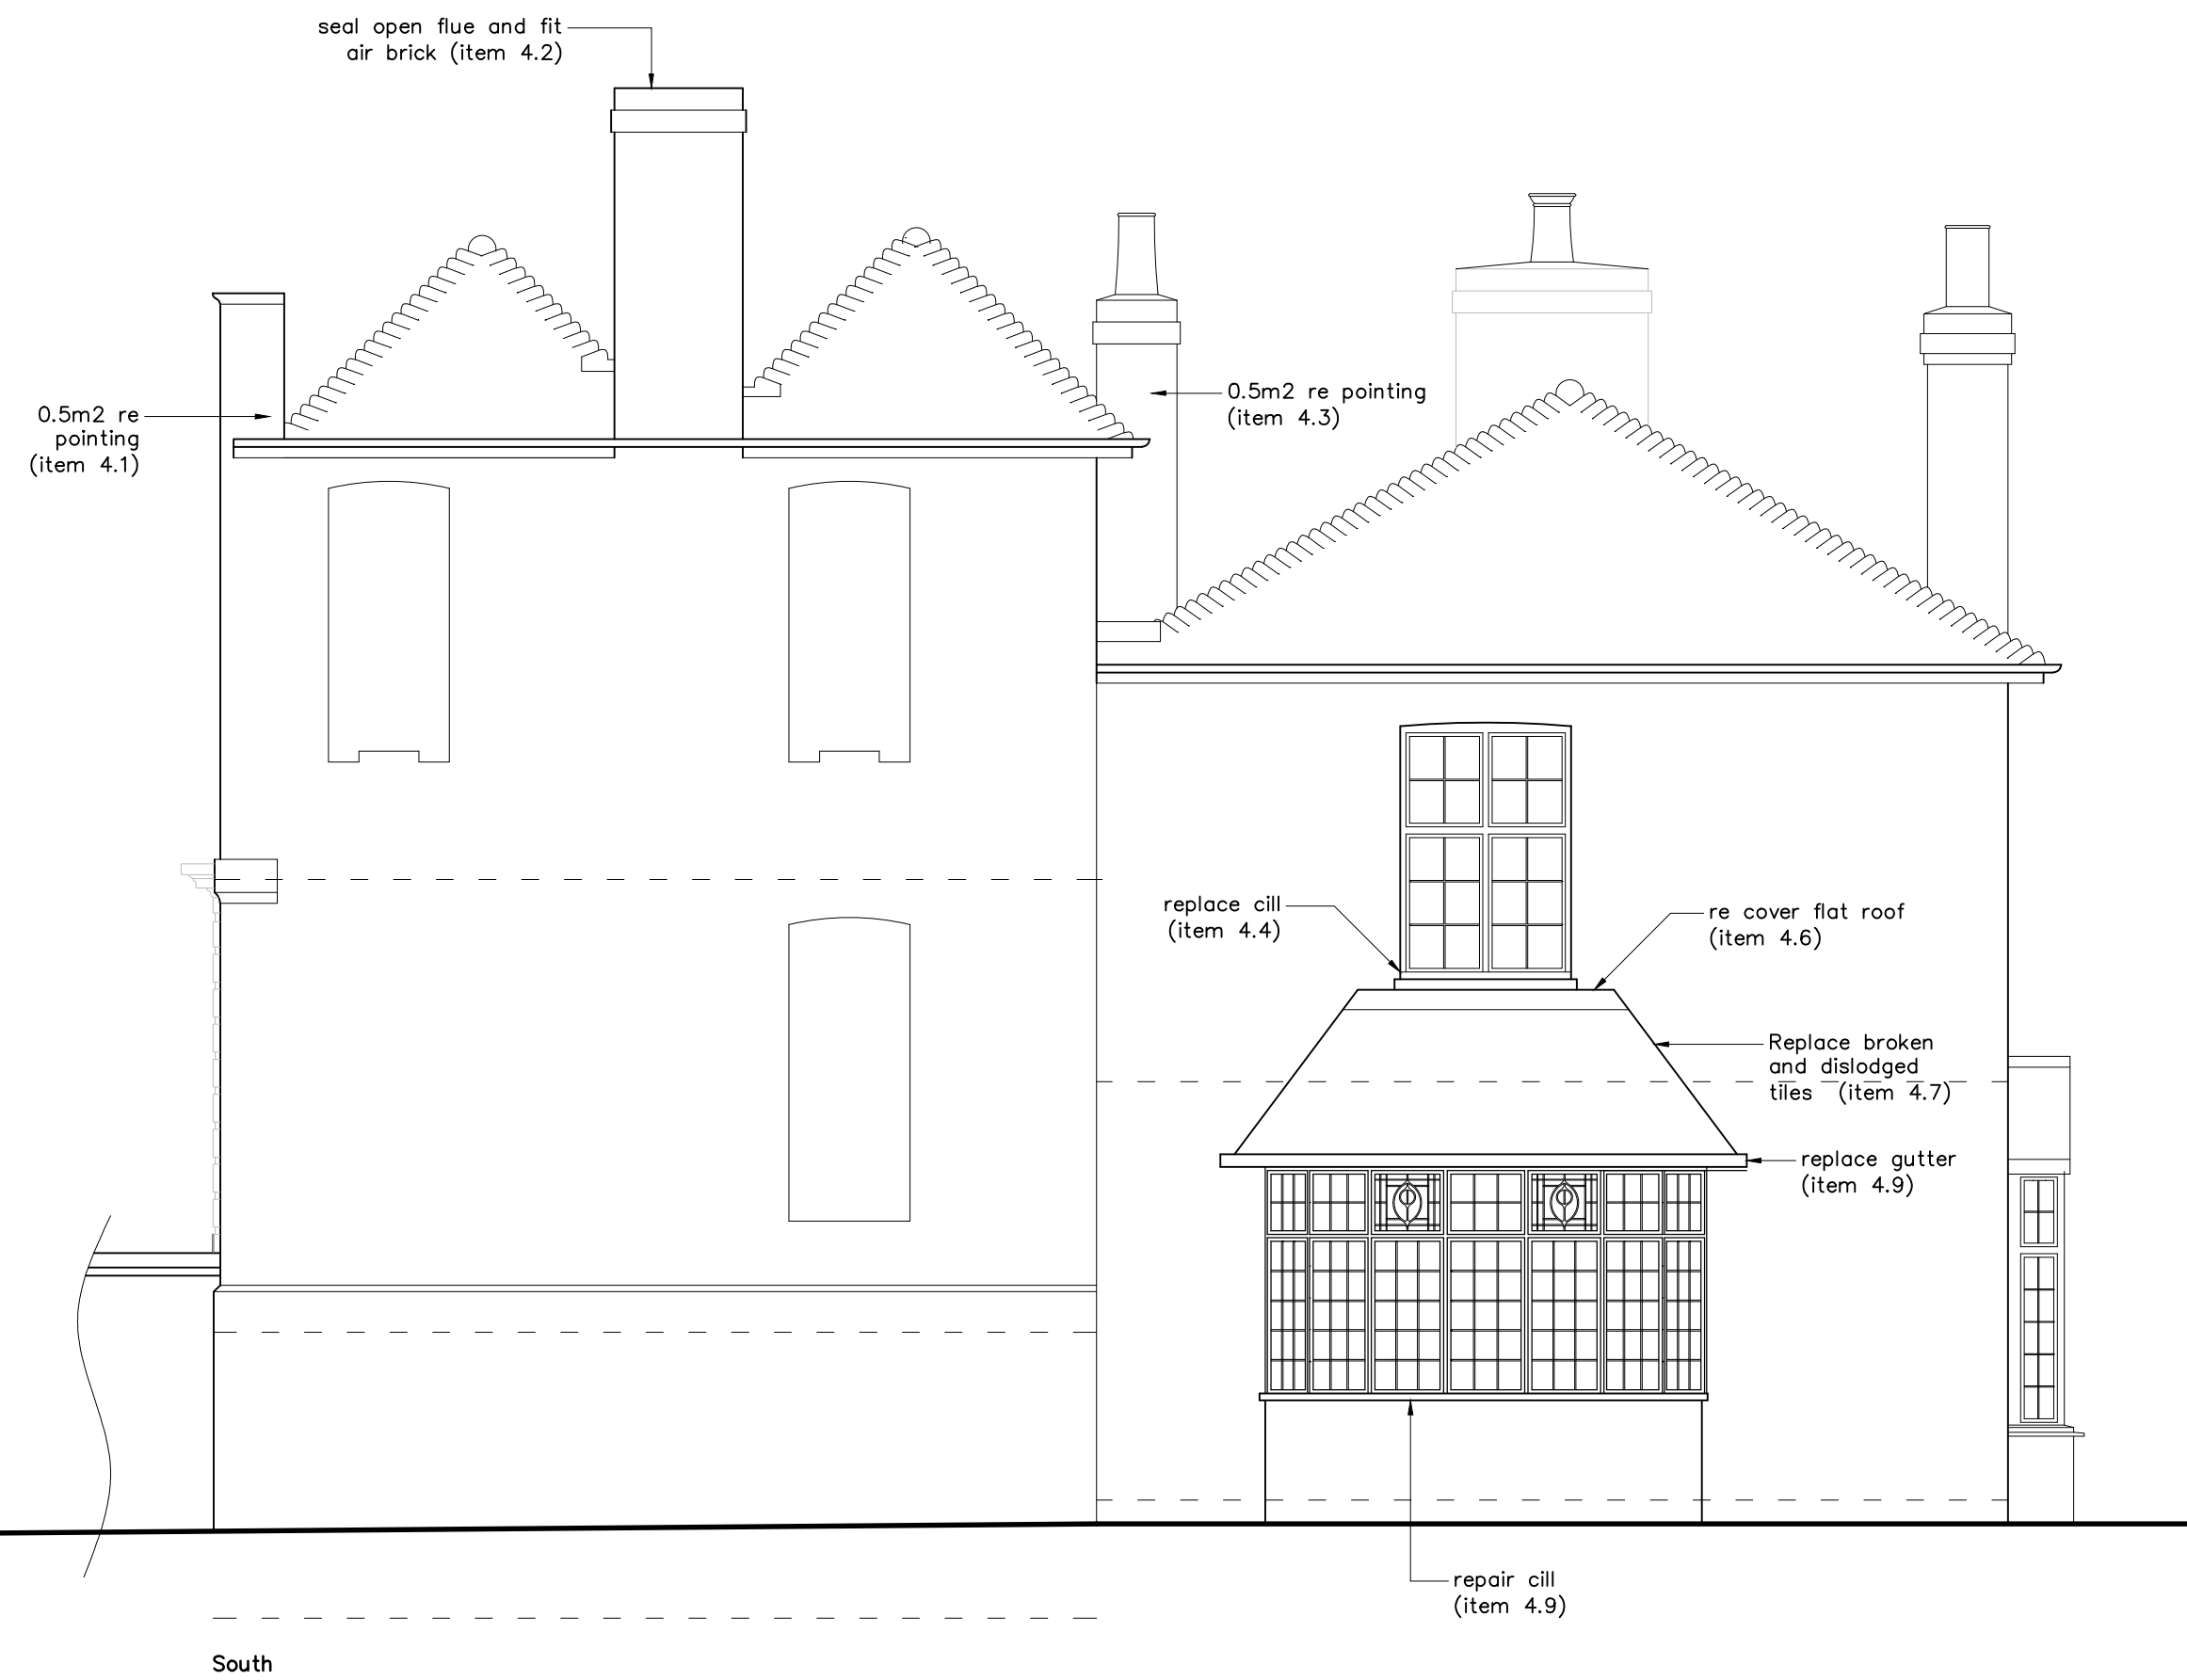

revision	description	date
----------	-------------	------

Client: Hillingdon Borough Council
Job Title: The Southlands Arts Centre
Drawing Title: Proposed elevations
Scale: 1:50 @ A1 ms Drawn By: ms Date: June 2019
Job Number: 4990 Drawing Number: 08.0 Status: Preliminary

whitworth
Chartered Architects & Chartered Building Surveyors
18 Hatter Street, Bury St Edmunds, Suffolk, IP33 1NE
01284 760421 info@whitworth.co.uk www.whitworth.co.uk

NOTE:
Do not scale from this drawing. Confirm all dimensions on site. Refer any discrepancies to the Architect before work is put in hand. Read this drawing in conjunction with the relevant sections of the specification, schedule of works and other drawings.

This drawing is copyright of whitworth.